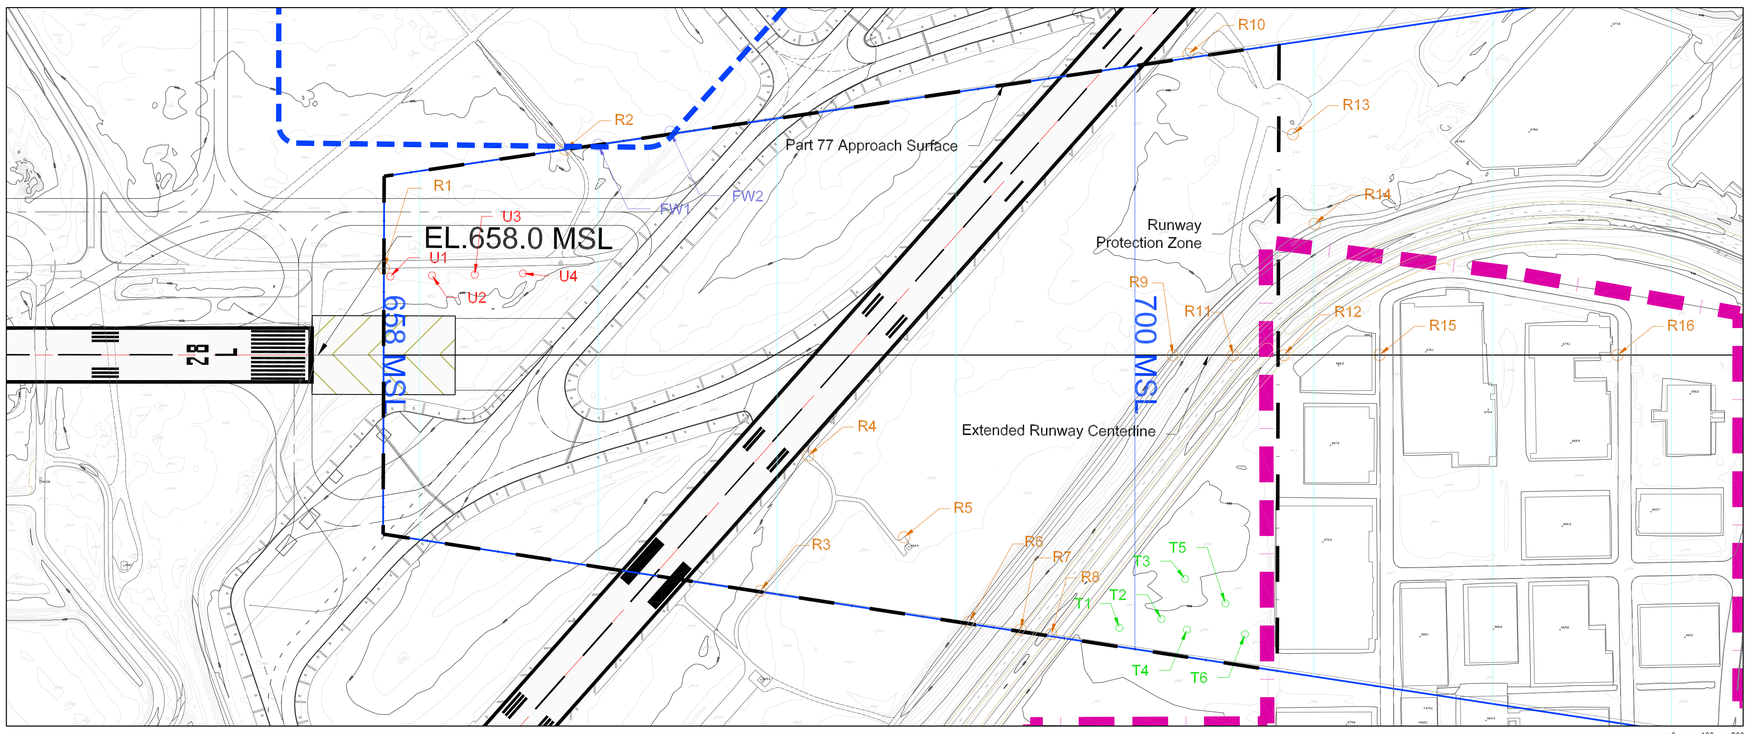

EXISTING AIRFIELD KEY MAP

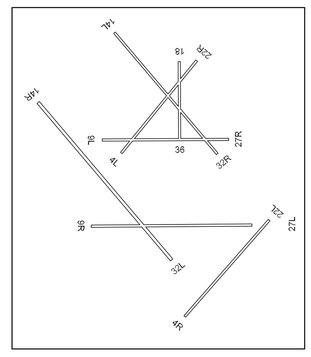

FUTURE AIRFIELD KEY MAP

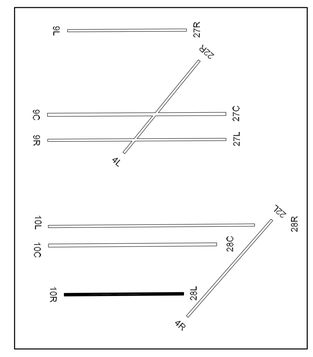

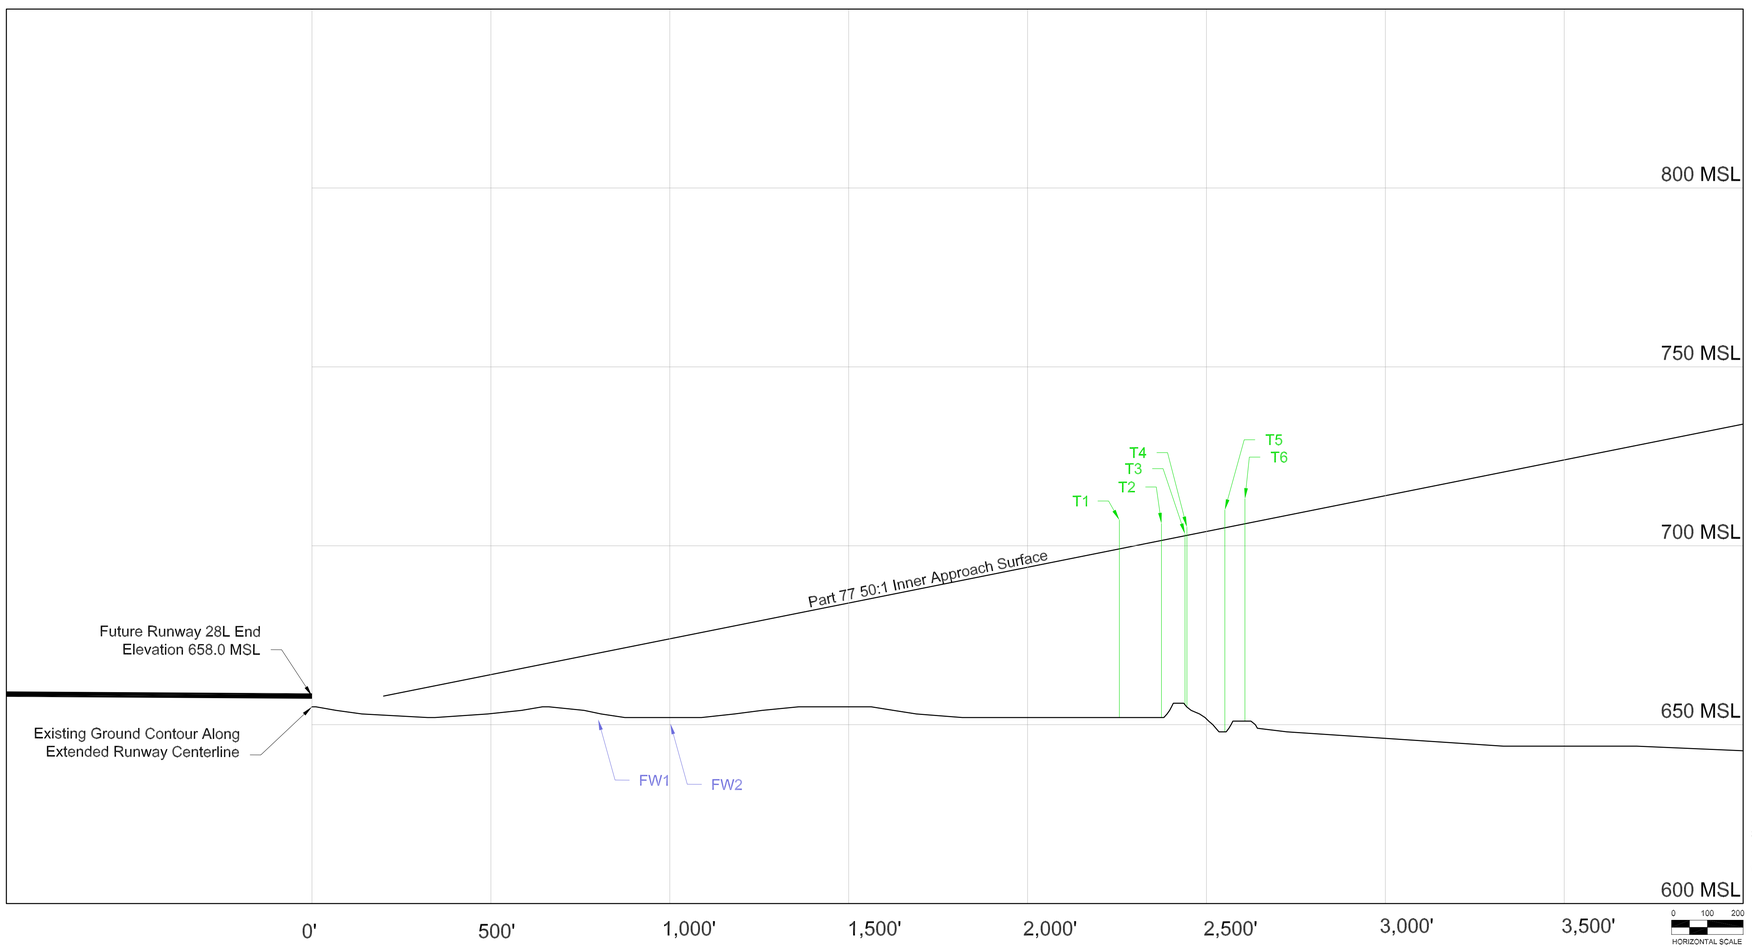

No.	Object	Top EL. (MSL)	Penetration	Resolution
T1	Tree	707.2	8.1	Trim
T2	Tree Cluster	706.2	4.7	Trim
T3	Tree Cluster	703.3	0.5	Trim
T4	Tree Cluster	705.2	2.3	Trim
T5	Tree Cluster	710.0	5.0	Trim
T6	Tree Cluster	713.1	7.0	Trim

No.	Object	Top EL. (MSL)	Penetration	Resolution
FW1	Future Water	To Be Determined	T.B.D.	N/A
FW2	Future Water	To Be Determined	T.B.D.	N/A

No.	Object	Top EL. (MSL)	Penetration	Resolution
R1	Road	657.3	-0.7	N/A
R2	Road	655.1	-13.0	N/A
R3	Road	653.6	-25.5	N/A
R4	Road	654.2	-27.6	N/A
R5	Road	652.5	-34.6	N/A
R6	Road	657.1	-33.6	N/A
R7	Road	650.7	-43.0	N/A
R8	Road	651.1	-44.3	N/A
R9	Road	656.2	-45.9	N/A
R10	Road	649.3	-53.7	N/A
R11	Road	651.3	-54.2	N/A
R12	Road	647.0	-61.3	N/A
R13	Road	648.0	-60.9	N/A
R14	Road	653.8	-56.3	N/A
R15	Road	647.3	-66.4	N/A
R16	Road	646.1	-83.6	N/A

No.	Object	Top EL. (MSL)	Penetration	Resolution
U1	Utility Pole	683.9	25.5	Remove
U2	Utility Pole	685.9	25.2	Remove
U3	Utility Pole	684.5	21.4	Remove
U4	Utility Pole	684.3	18.5	Remove

FUTURE RUNWAY 28L APPROACH SURFACE

No	Revisions	Date

O'Hare International Airport

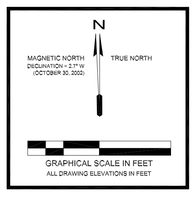

DRAWN BY: WGS/MNT

CHECKED BY: FG

PREPARED BY:
Ricondo & Associates, Inc.

December 2002

Sheet 28 of 38

Drawing: Z:\Chicago\ORD\OMP\ALP-DrawingSet\28-28L-Obstructions.dwg_Layout: 28L_Dec 18, 2002, 7:06pm