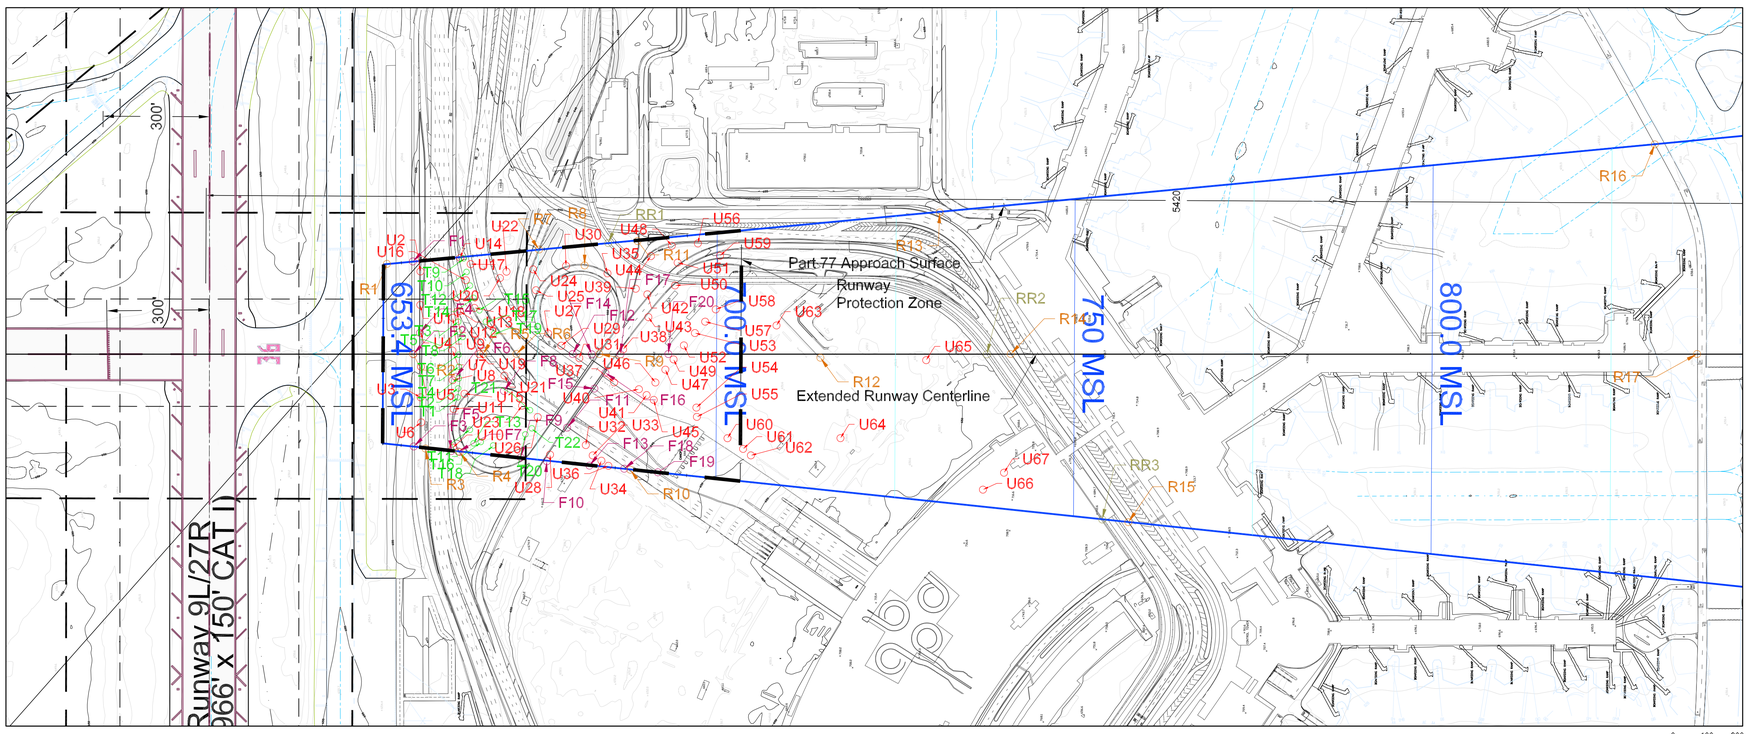

EXISTING AIRFIELD KEY MAP

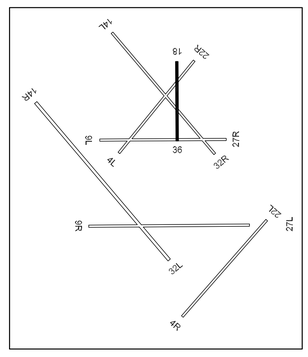

FUTURE AIRFIELD KEY MAP

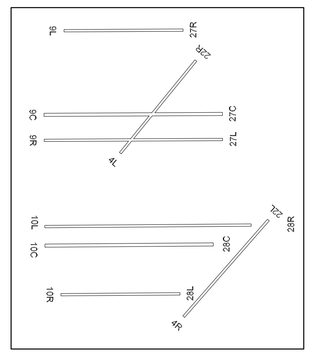

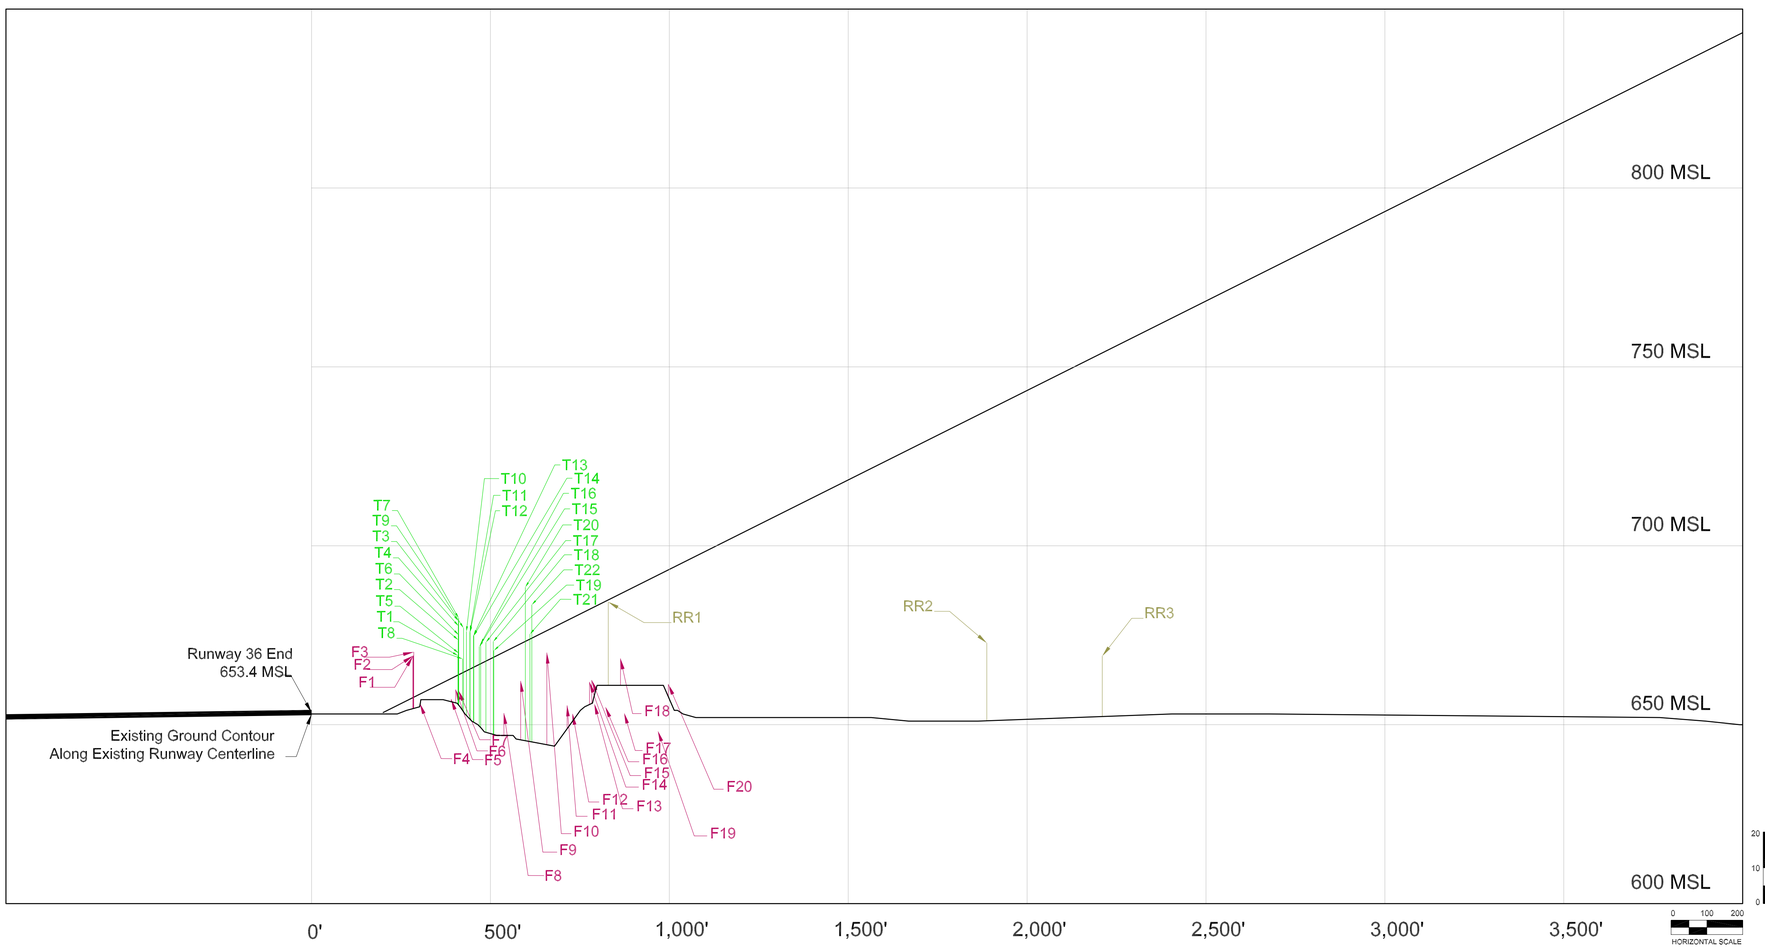

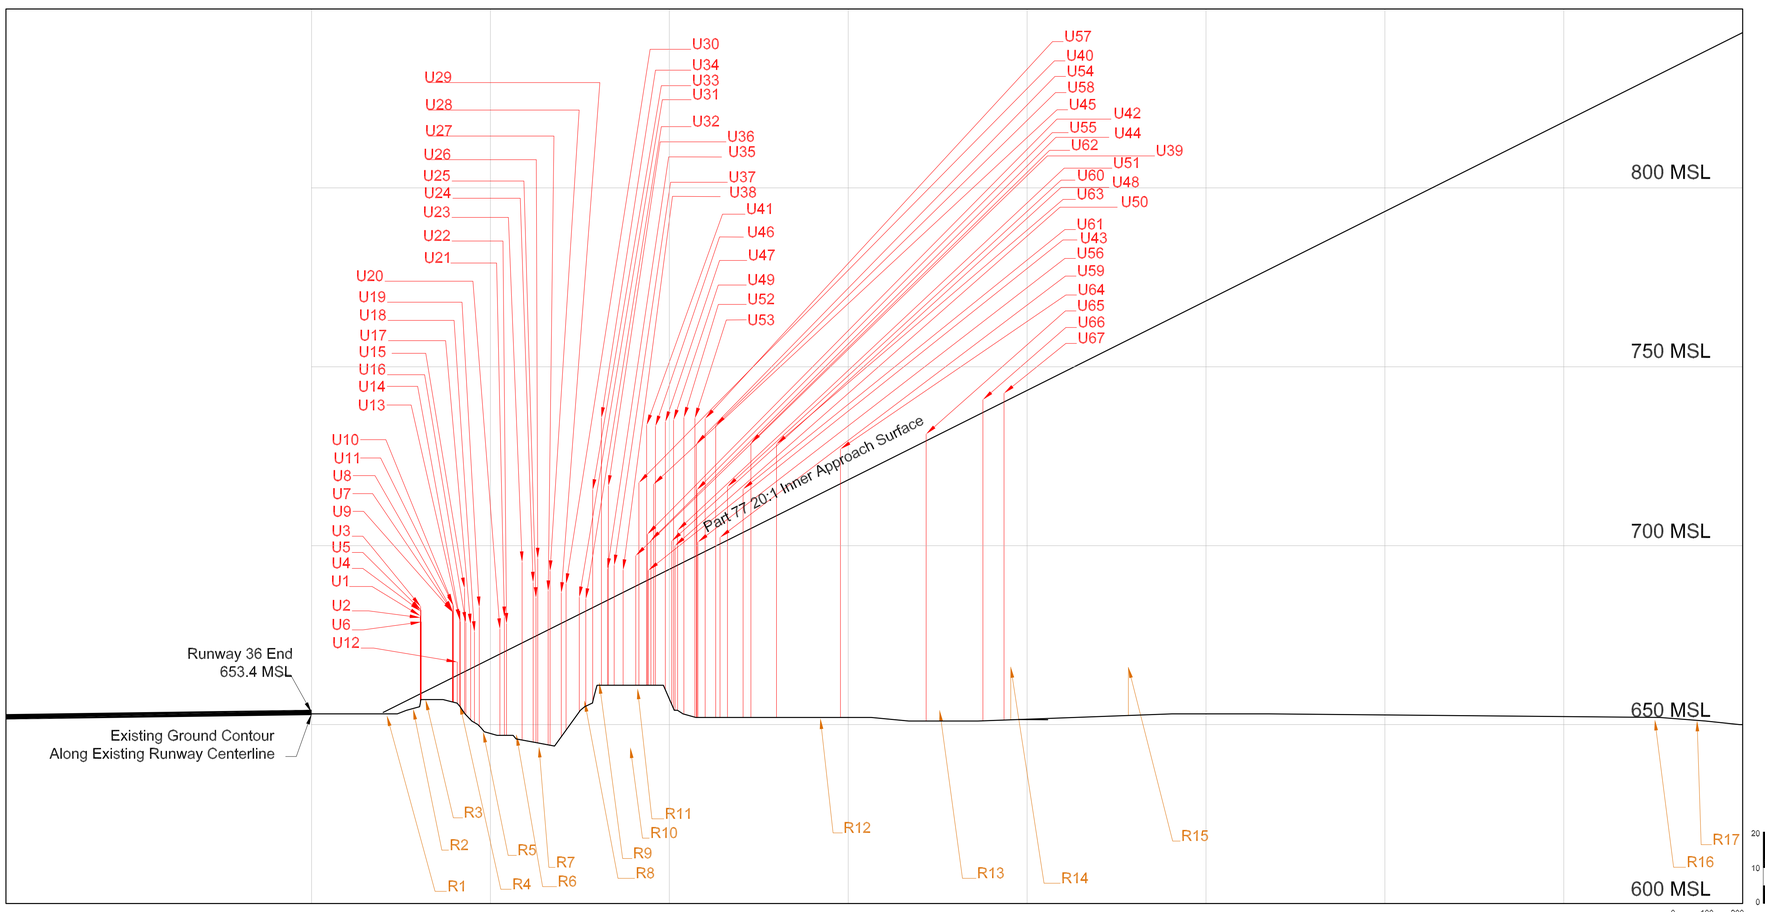

No.	Object	Top EL. (MSL)	Penetration	Resolution
F1	Fence	669.1	11.5	Remove
F2	Fence	669.3	11.6	Remove
F3	Fence	670.3	12.6	Remove
F4	Fence	655.7	-2.6	N/A
F5	Fence	657.1	-5.8	N/A
F6	Fence	659.8	-2.6	N/A
F7	Fence	659.6	-4.3	N/A
F8	Fence	653.2	-17.1	N/A
F9	Fence	662.2	-10.4	N/A
F10	Fence	670.1	-6.2	N/A
F11	Fence	645.4	-23.8	N/A
F12	Fence	654.0	-26.9	N/A
F13	Fence	661.9	-27.1	N/A
F14	Fence	662.4	-20.3	N/A
F15	Fence	645.9	-20.1	N/A
F16	Fence	645.0	-29.4	N/A
F17	Fence	669.5	-33.8	N/A
F18	Fence	653.3	-18.1	N/A
F19	Fence	648.3	-43.5	N/A
F20	Fence	661.3	-31.9	N/A

No.	Object	Top EL. (MSL)	Penetration	Resolution
RR1	Railroad	684.3	-1.5	N/A
RR2	Railroad	672.8	-64.9	N/A
RR3	Railroad	669.2	-84.7	N/A

No.	Object	Top EL. (MSL)	Penetration	Resolution
T1	Tree	669.3	5.4	Remove
T2	Tree	673.7	9.78	Remove
T3	Tree	649.0	15.1	Remove
T4	Tree	677.6	11.1	Remove
T5	Tree	670.0	9.8	Remove
T6	Tree	675.1	13.6	Remove
T7	Tree	679.8	15.8	Remove
T8	Tree	668.4	3.8	Remove
T9	Tree	677.0	12.3	Remove
T10	Tree	676.0	10.9	Remove
T11	Tree	676.2	10.6	Remove
T12	Tree	675.8	10.2	Remove
T13	Tree	675.0	8.9	Remove
T14	Tree	674.8	8.7	Remove
T15	Tree	671.8	4.9	Remove
T16	Tree	672.6	5.5	Remove
T17	Tree	673.0	5.2	Remove
T18	Tree	673.2	4.4	Remove
T19	Tree	670.7	1.8	Remove
T20	Tree	686.4	15.1	Remove
T21	Tree Cluster	675.3	1.3	Remove
T22	Tree	683.5	9.3	Remove

No.	Object	Top EL. (MSL)	Penetration	Resolution
R1	Road	652.6	-1.4	N/A
R2	Road	654.4	-3.2	N/A
R3	Road	657.0	-2.3	N/A
R4	Road	655.8	-8.3	N/A
R5	Road	648.0	-19.4	N/A
R6	Road	647.1	-24.9	N/A
R7	Road	643.8	-31.3	N/A
R8	Road	656.6	-24.9	N/A
R9	Road	661.6	-22.0	N/A
R10	Road	643.7	-44.3	N/A
R11	Road	660.1	-28.9	N/A
R12	Road	651.8	-62.7	N/A
R13	Road	654.0	-77.2	N/A
R14	Road	666.1	-75.0	N/A
R15	Road	666.0	-91.5	N/A
R16	Road	651.4	-179.7	N/A
R17	Road	651.1	-185.9	N/A

No.	Object	Top EL. (MSL)	Penetration	Resolution
U1	Light Pole	680.4	21.8	Remove
U2	Light Pole	679.9	21.2	Remove
U3	Light Pole	683.0	24.3	Remove
U4	Light Pole	681.7	23.0	Remove
U5	Light Pole	682.0	23.3	Remove
U6	Light Pole	678.7	19.9	Remove
U7	Light Pole	681.6	18.6	Remove
U8	Light Pole	681.7	18.5	Remove
U9	Light Pole	681.4	18.2	Remove
U10	Light Pole	683.6	20.4	Remove
U11	Light Pole	683.2	19.9	Remove
U12	Light Pole	667.5	3.7	Remove
U13	Utility	679.3	15.1	Remove
U14	Light Pole	678.8	14.6	Remove

No.	Object	Top EL. (MSL)	Penetration	Resolution
U15	Light Pole	681.8	23.3	Remove
U16	Light Pole	678.5	13.5	Remove
U17	Utility	678.0	12.3	Remove
U18	Light Pole	675.9	9.7	Remove
U19	Light Pole	682.3	15.9	Remove
U20	Light Pole	676.7	6.9	Remove
U21	Utility	680.0	9.6	Remove
U22	Light Pole	678.2	7.5	Remove
U23	Light Pole	695.4	22.5	Remove
U24	Light Pole	689.7	15.3	Remove
U25	Light Pole	685.4	10.6	Remove
U26	Light Pole	696.4	21.3	Remove
U27	Light Pole	687.3	10.8	Remove
U28	Light Pole	692.9	16.1	Remove

No.	Object	Top EL. (MSL)	Penetration	Resolution
U29	Light Pole	686.8	8.4	Remove
U30	Light Pole	689.3	10.3	Remove
U31	Light Pole	685.6	4.7	Remove
U32	Light Pole	685.1	3.3	Remove
U33	Light Pole	715.6	32.9	Remove
U34	Utility	735.7	51.7	Remove
U35	Light Pole	693.5	8.7	Remove
U36	Light Pole	716.7	31.8	Remove
U37	Light Pole	694.5	8.8	Remove
U38	Light Pole	693.2	6.2	Remove
U39	Light Pole	697.2	8.4	Remove
U40	Light Pole	717.6	28.4	Remove
U41	Utility	733.7	43.4	Remove
U42	Light Pole	703.2	12.8	Remove

No.	Object	Top EL. (MSL)	Penetration	Resolution
U43	Light Pole	693.1	2.69	Remove
U44	Light Pole	701.5	10.6	Remove
U45	Light Pole	717.2	25.9	Remove
U46	Utility	733.4	41.9	Remove
U47	Utility	734.6	41.7	Remove
U48	Light Pole	701.3	7.5	Remove
U49	Utility	735.1	41.1	Remove
U50	Light Pole	692.9	5.8	Remove
U51	Light Pole	504.3	9.7	Remove
U52	Utility	735.8	40.3	Remove
U53	Utility	735.6	38.6	Remove
U54	Light Pole	728.5	31.0	Remove
U55	Light Pole	715.6	18.3	Remove
U56	Light Pole	701.0	3.6	Remove

No.	Object	Top EL. (MSL)	Penetration	Resolution
U57	Utility	735.5	37.0	Remove
U58	Utility	733.6	33.4	Remove
U59	Light Pole	702.3	1.8	Remove
U60	Light Pole	716.5	14.9	Remove
U61	Light Pole	715.8	12.0	Remove
U62	Light Pole	728.7	23.9	Remove
U63	Light Pole	728.4	20.0	Remove
U64	Light Pole	727.0	9.6	Remove
U65	Light Pole	731.2	1.9	Remove
U66	Light Pole	740.8	3.5	Remove
U67	Light Pole	742.6	2.4	Remove

EXISTING RUNWAY 36 APPROACH SURFACE

No	Revisions	Date

O'Hare International Airport

N
MAGNETIC NORTH DECLINATION = 2.7° W (OCTOBER 30, 2002)
TRUE NORTH
GRAPHICAL SCALE IN FEET
ALL DRAWING ELEVATIONS IN FEET

DRAWN BY: WGS/MNT
CHECKED BY: FG
PREPARED BY: Ricondo & Associates, Inc.
December 2002
Sheet 34 of 38

Drawing: Z:\Chicago\ORD\OMP\ALP-DrawingSet\34-36-Obstructions.dwg_Layout: 36_Dec 18, 2002, 3:14pm