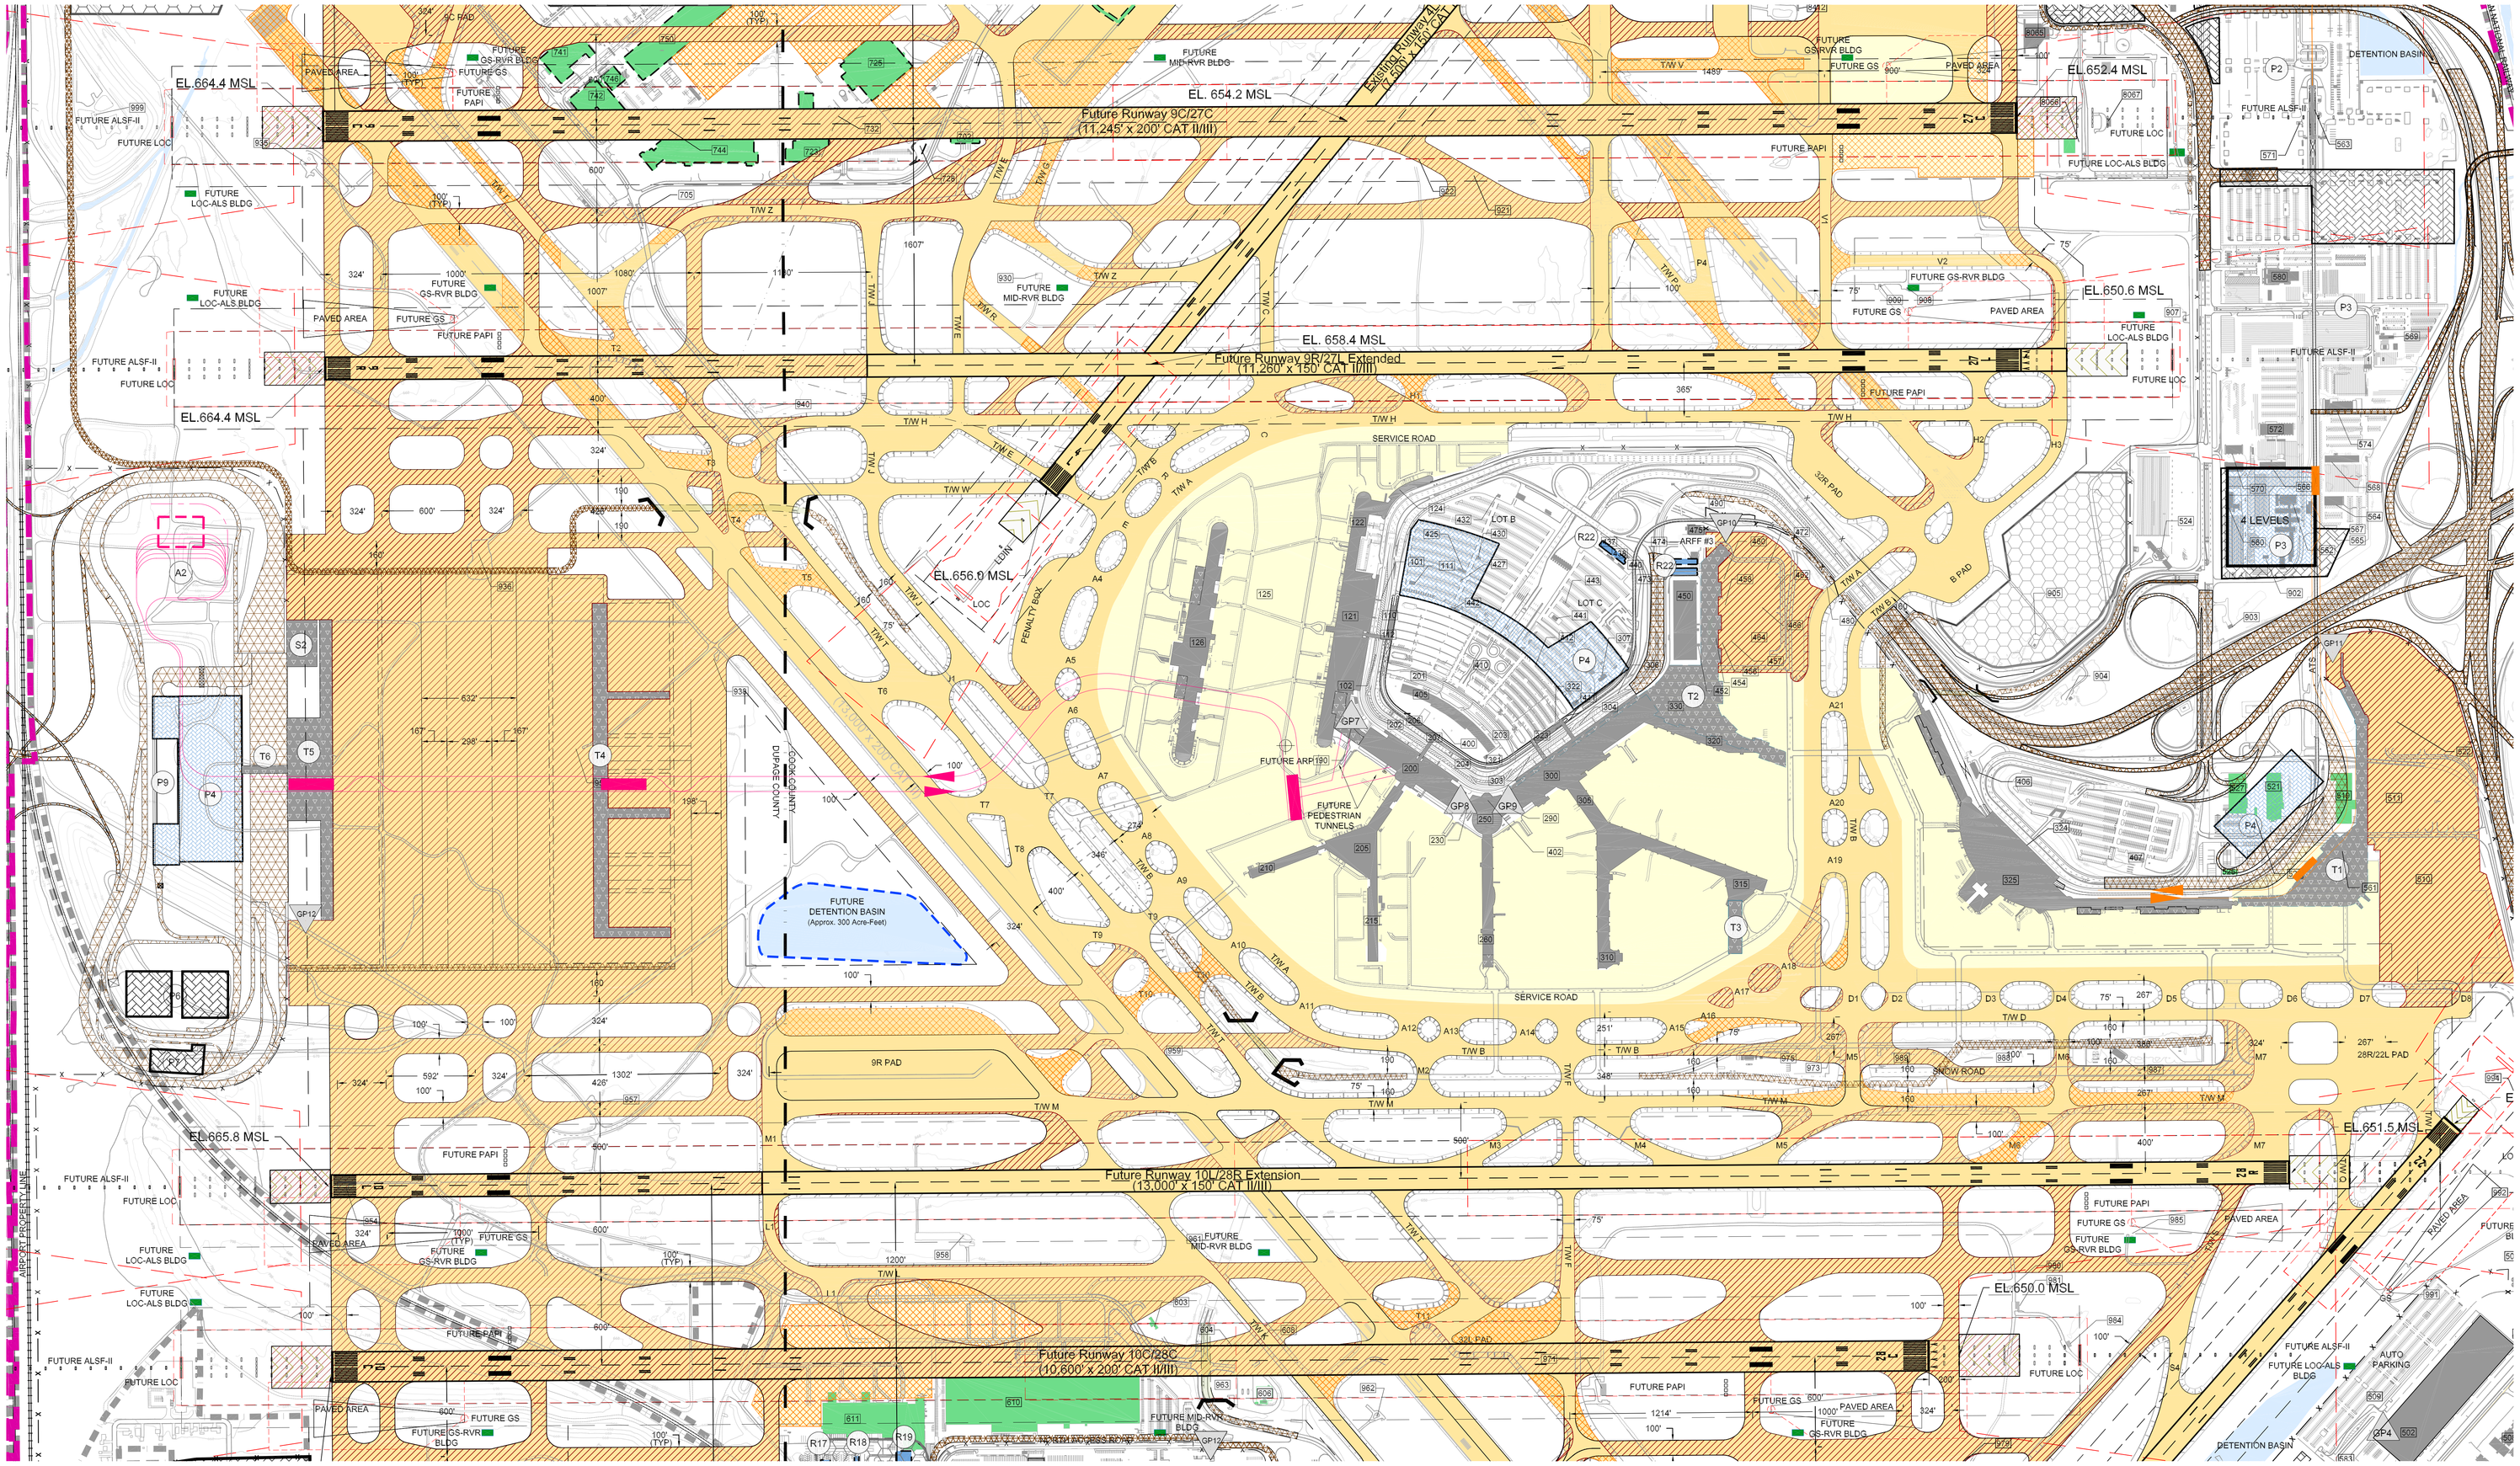

DRAWN BY: FG	
CHECKED BY: FG	
PREPARED BY: Ricondo & Associates, Inc.	
December 2002	
Sheet 6 of 38	

O'Hare International Airport

No	Revisions	Date

FUTURE AIRPORT TERMINAL PLAN