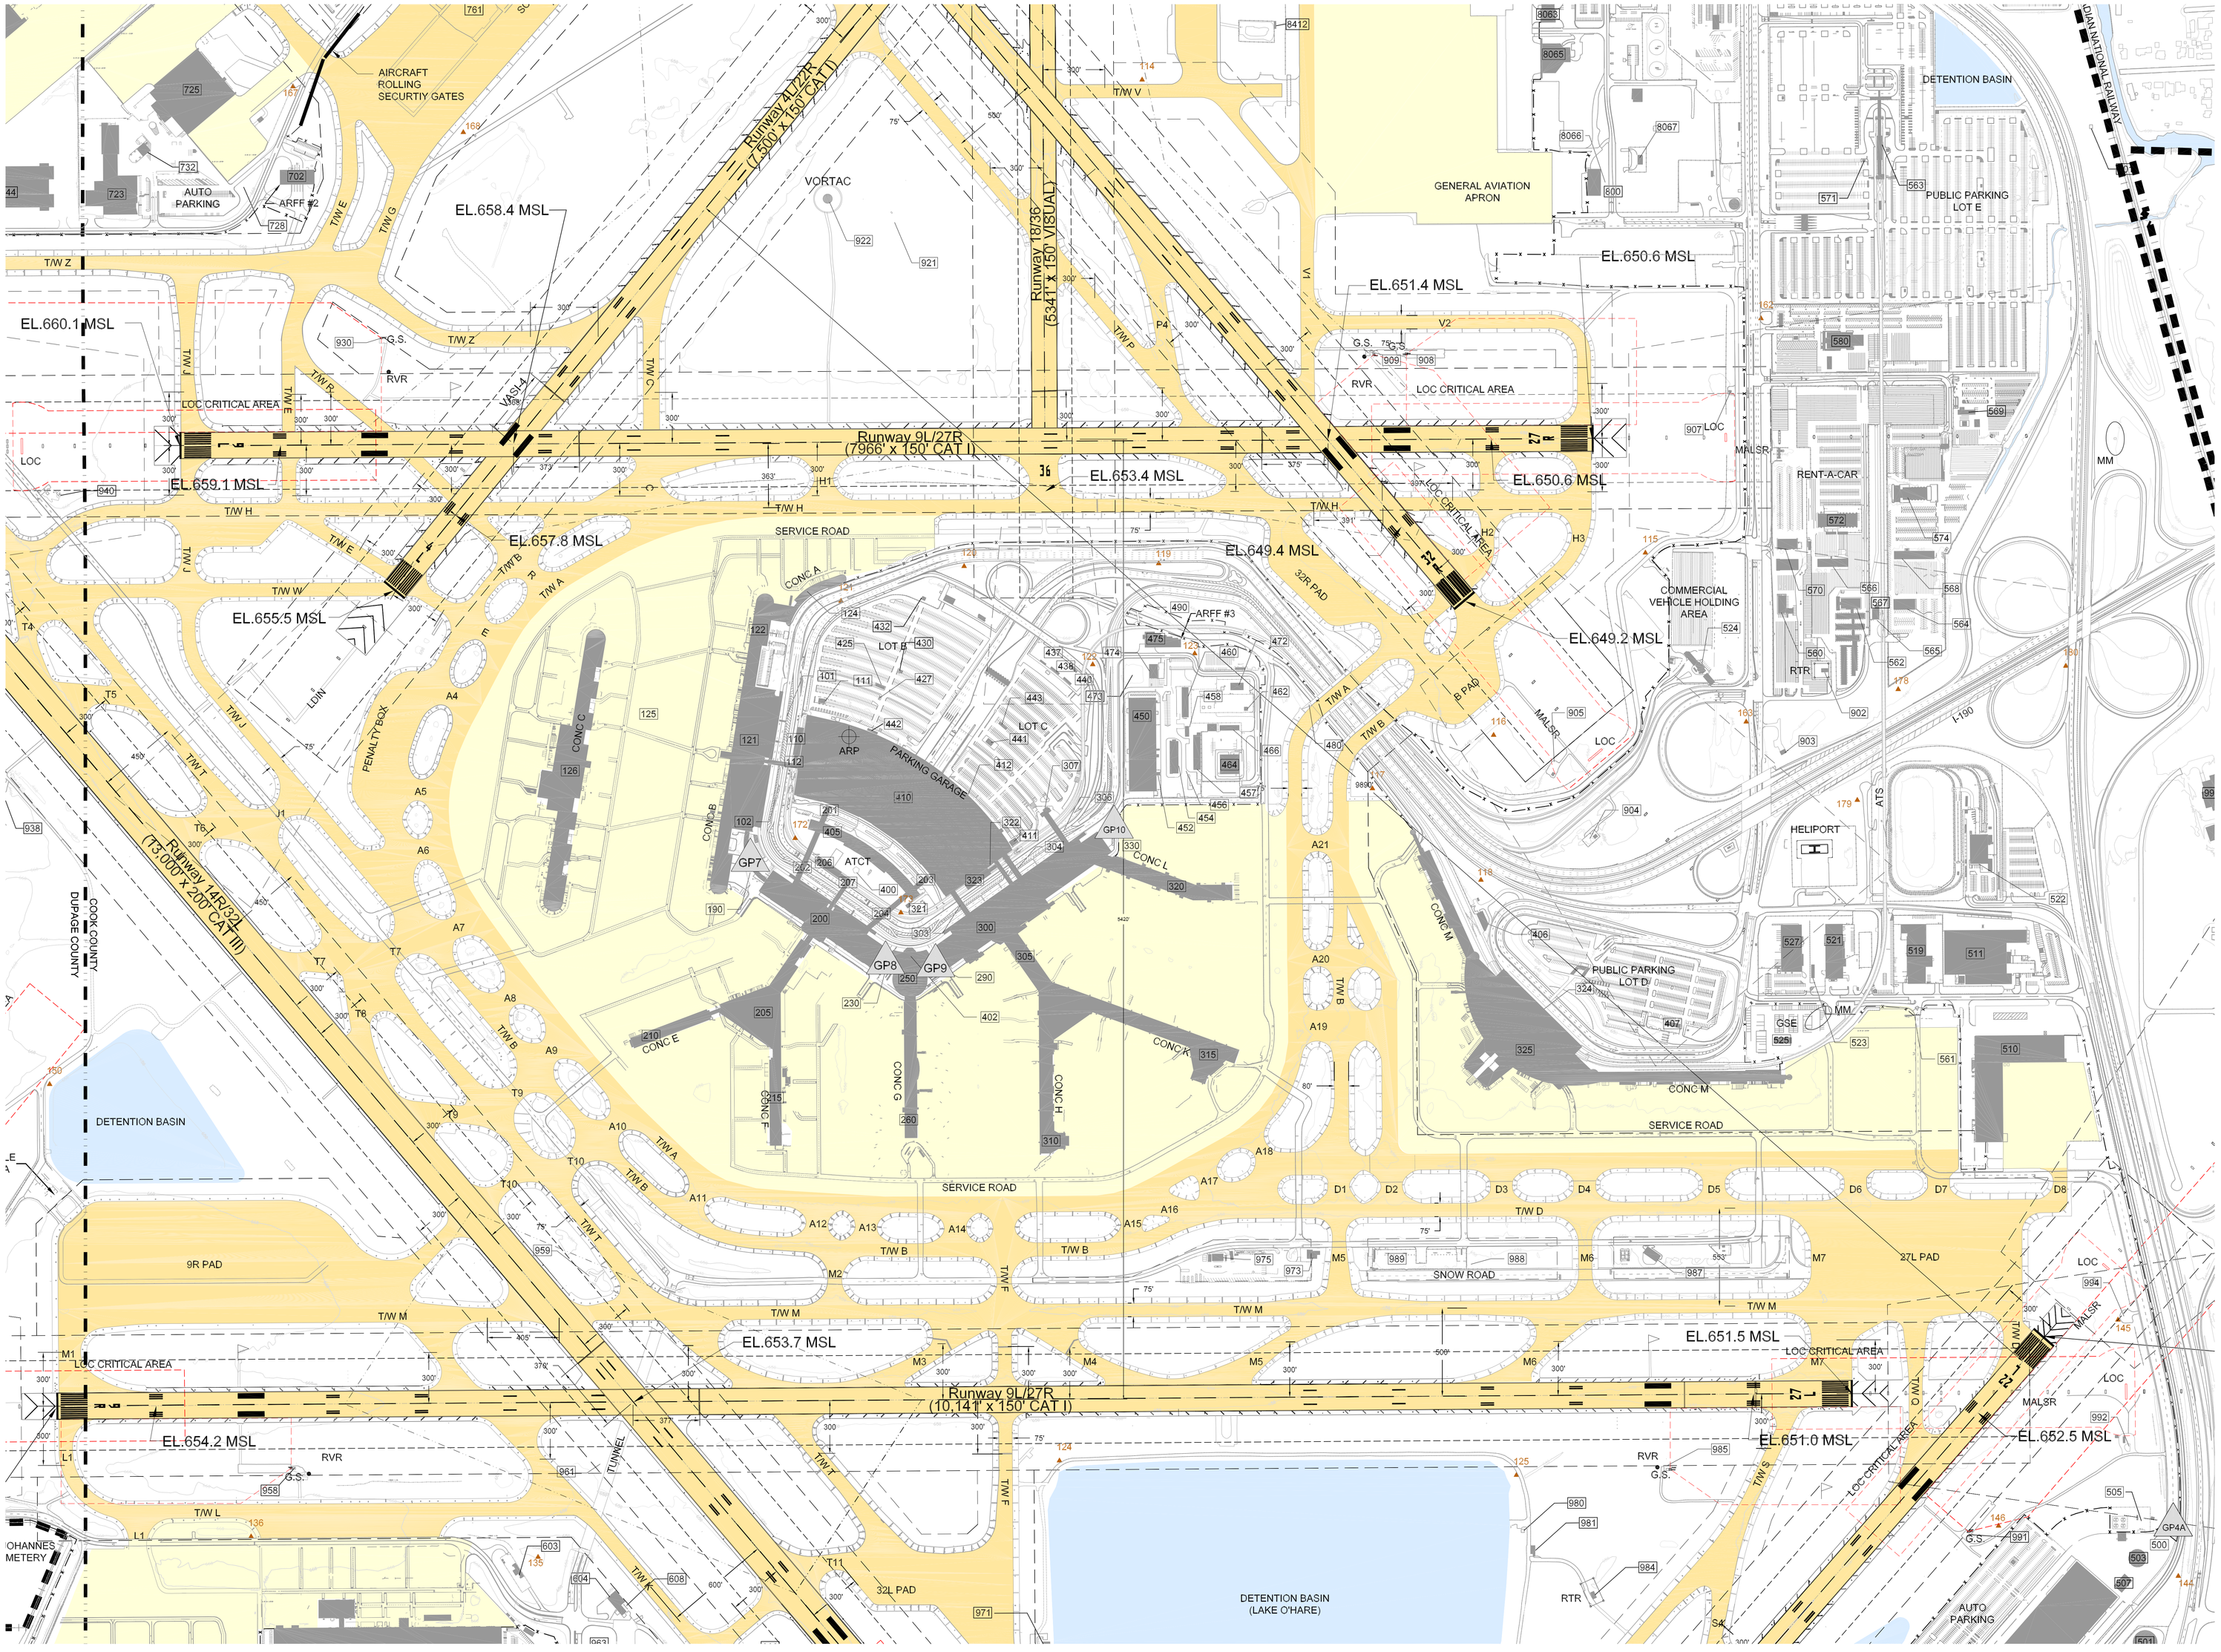

DRAWN BY: FG

CHECKED BY: FG

PREPARED BY:
Ricondo & Associates, Inc.

December 2002

Sheet 5 of 38

N

MAGNETIC NORTH DECLINATION = 3.7° W (OCTOBER 30, 2002)

TRUE NORTH

0 150 300 600

GRAPHICAL SCALE IN FEET

ALL DRAWING ELEVATIONS IN FEET

O'Hare International Airport

No	Revisions	Date

EXISTING TERMINAL AREA PLAN

Drawing: Z:\Chicago\ORD\OMP\ALP-DrawingSet\02-ORD-Existing.dwg_Layout: Terminal-Plan-Existing_Dec 19, 2002, 9:46pm