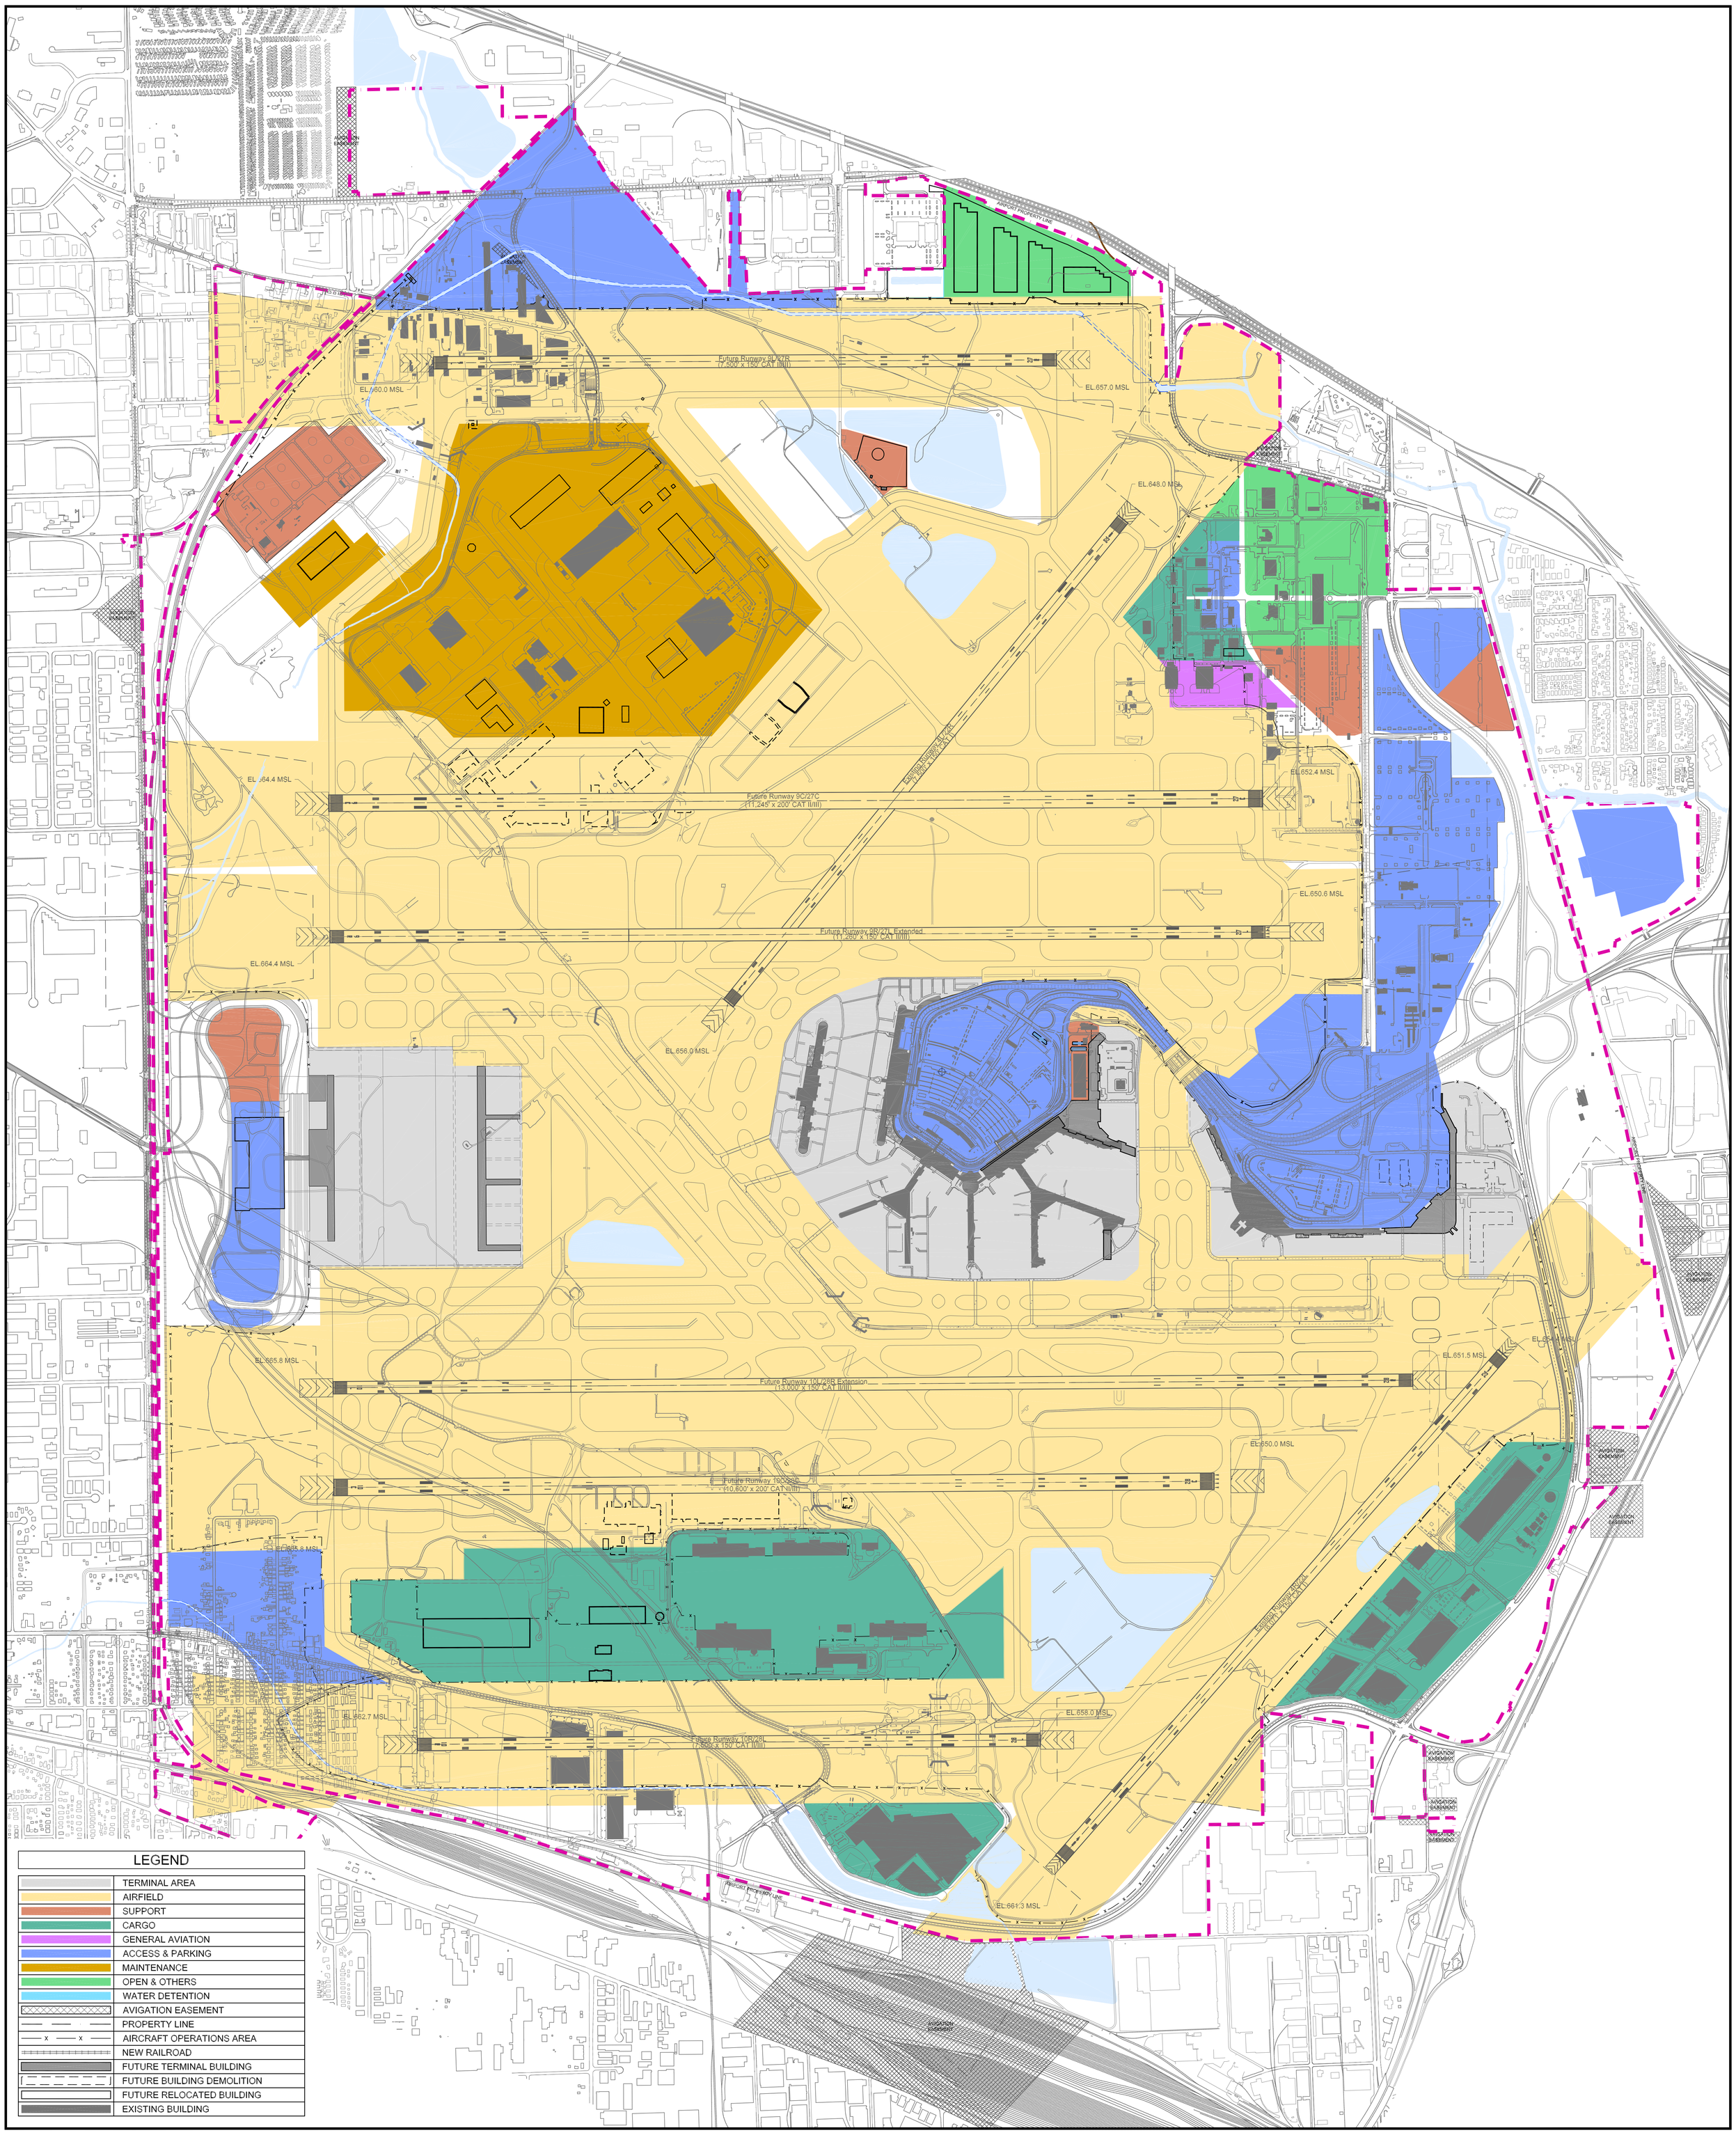

LEGEND

	TERMINAL AREA
	AIRFIELD
	SUPPORT
	CARGO
	GENERAL AVIATION
	ACCESS & PARKING
	MAINTENANCE
	OPEN & OTHERS
	WATER DETENTION
	AVIGATION EASEMENT
	PROPERTY LINE
x x	AIRCRAFT OPERATIONS AREA
	NEW RAILROAD
	FUTURE TERMINAL BUILDING
	FUTURE BUILDING DEMOLITION
	FUTURE RELOCATED BUILDING
	EXISTING BUILDING

O'Hare Modernization Program

CHICAGO Airport System
O'HARE · MIDWAY · MEIGS · RICHARD M DALEY, MAYOR

FUTURE ON-AIRPORT LAND USE PLAN

No	Revisions	Date

O'Hare International Airport

N
MAGNETIC NORTH DECLINATION = 2.7° W (OCTOBER 30, 2002)
TRUE NORTH
0 300 600 1200
GRAPHICAL SCALE IN FEET
ALL DRAWING ELEVATIONS IN FEET

DRAWN BY: FG
CHECKED BY: FG
PREPARED BY: Ricondo & Associates, Inc.
December 2002
Sheet 37 of 38

Drawing: Z:\Chicago\ORD\OMP\ALP-DrawingSet\37-OnAirportLandUse-Future.dwg_Layout: 36x48_Dec 23, 2002, 9:46am