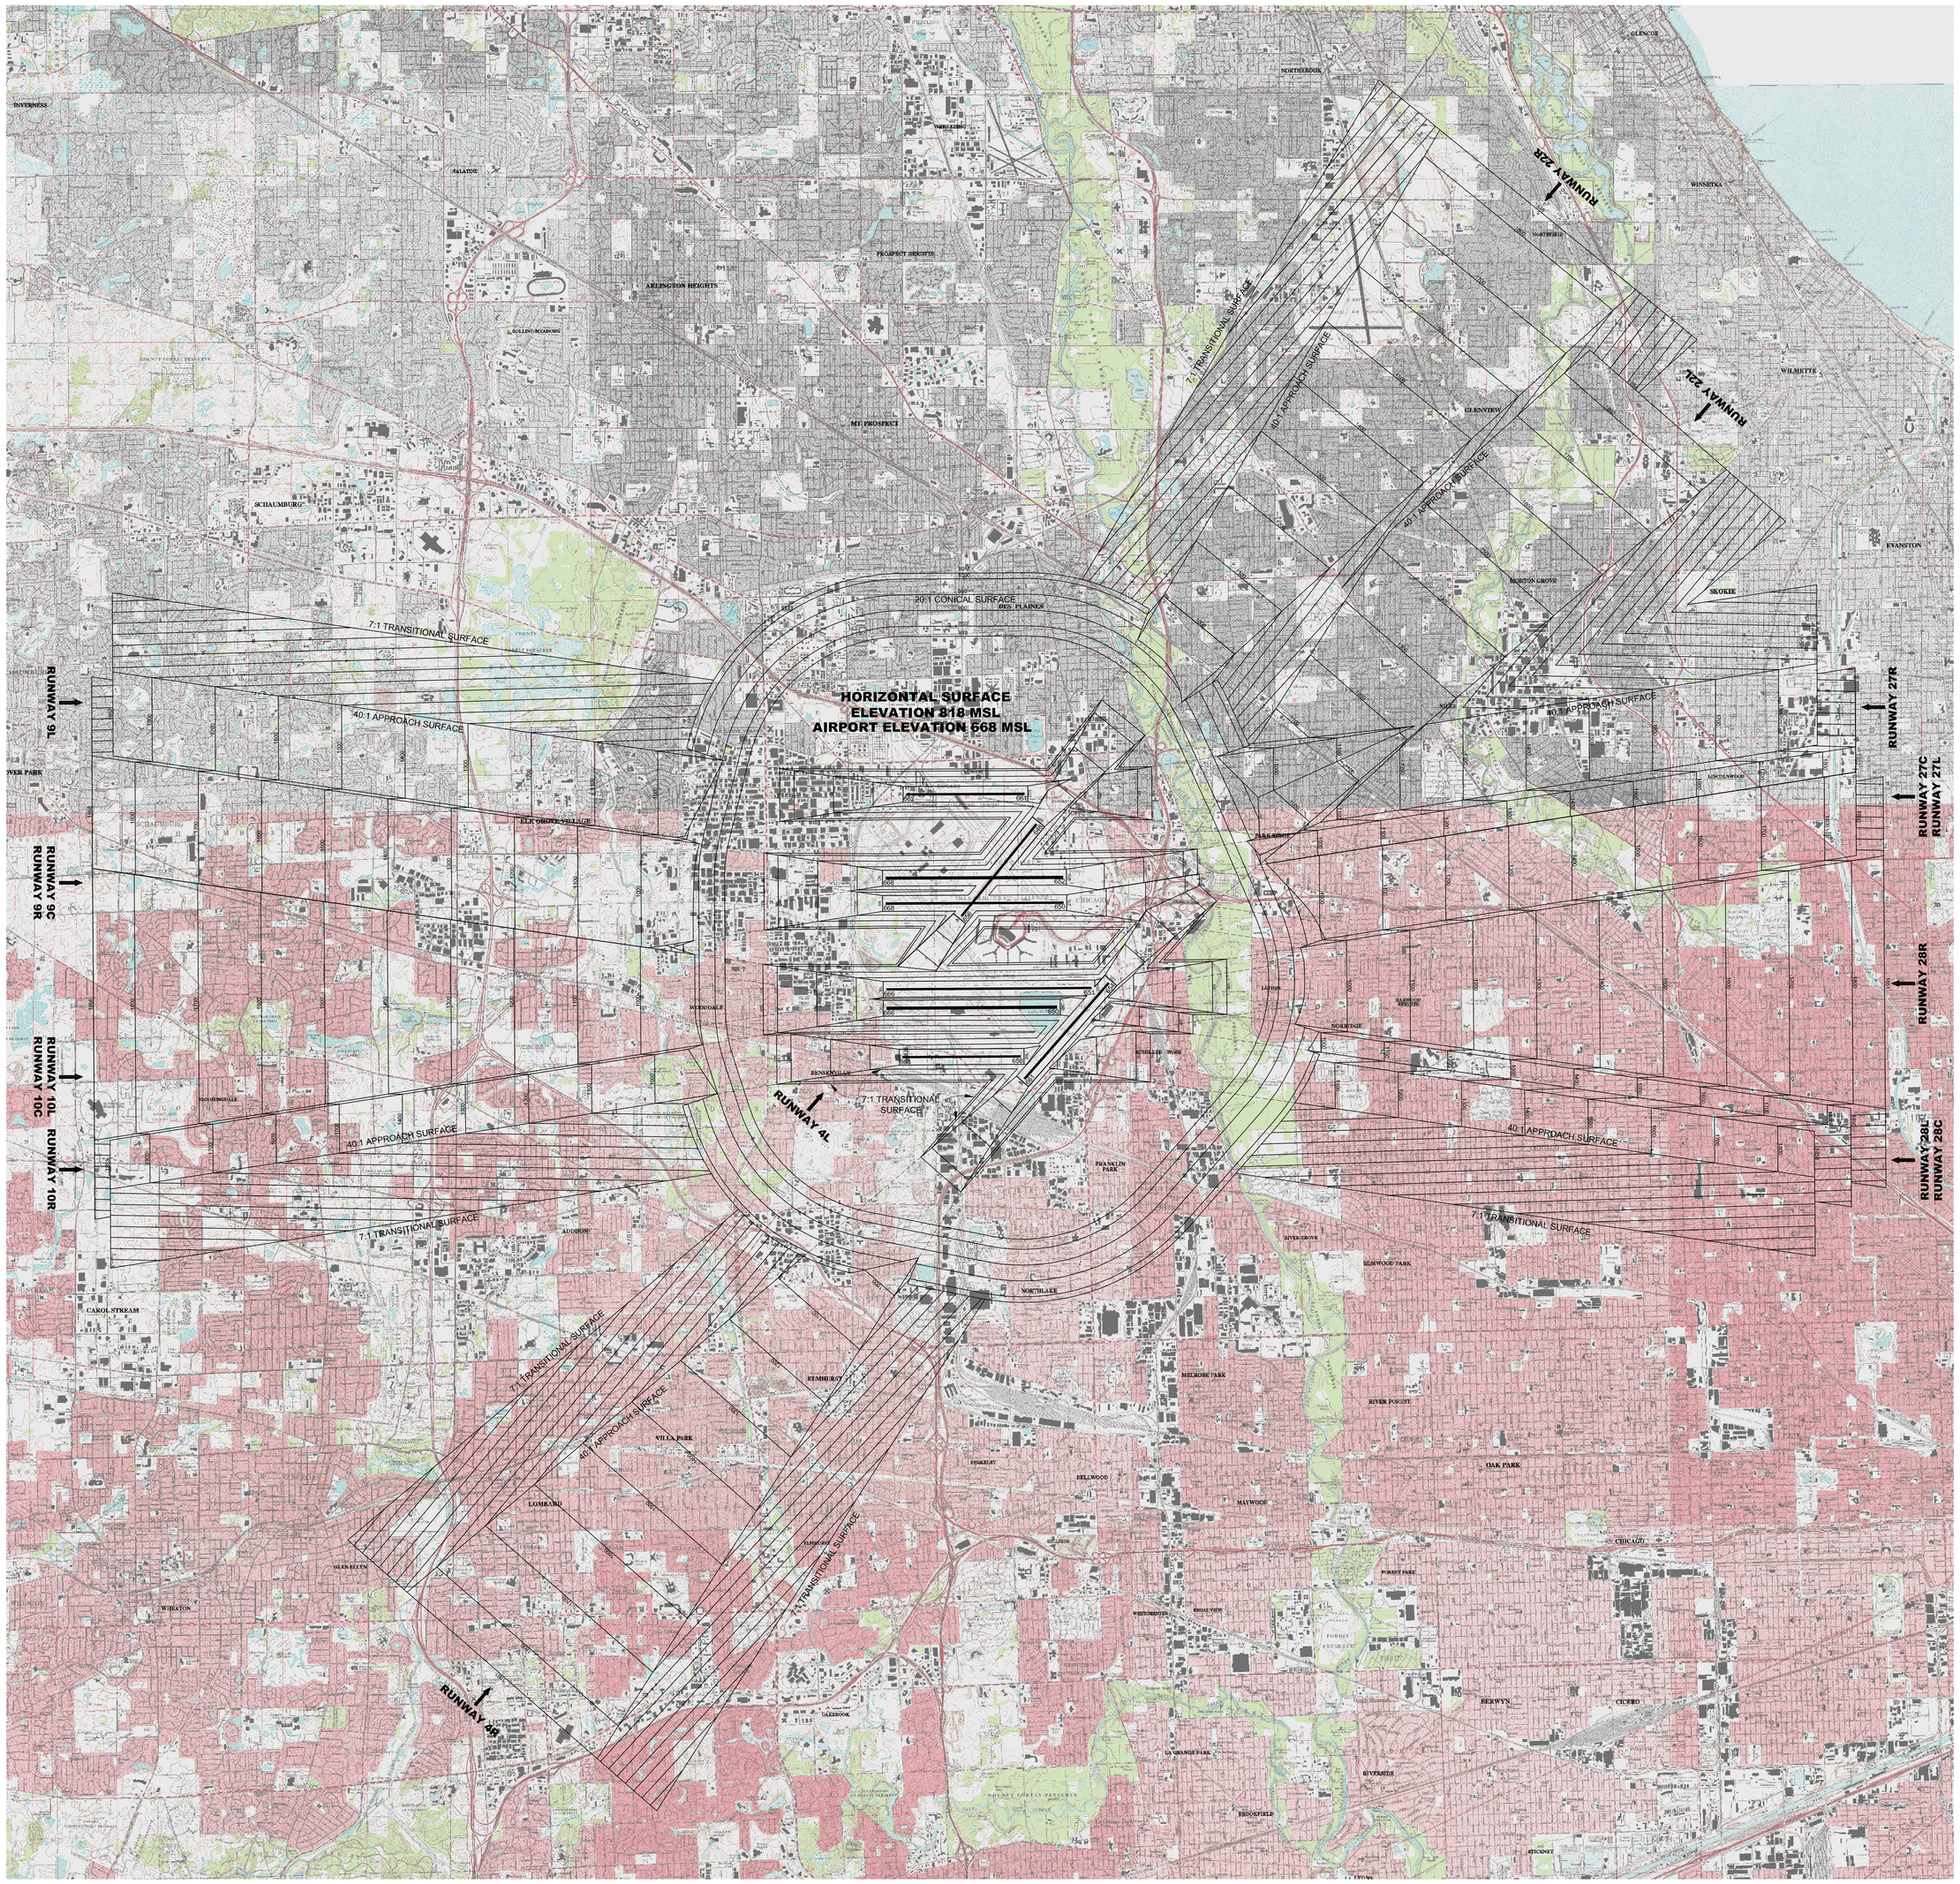

VIEW OF IMAGINARY SURFACES

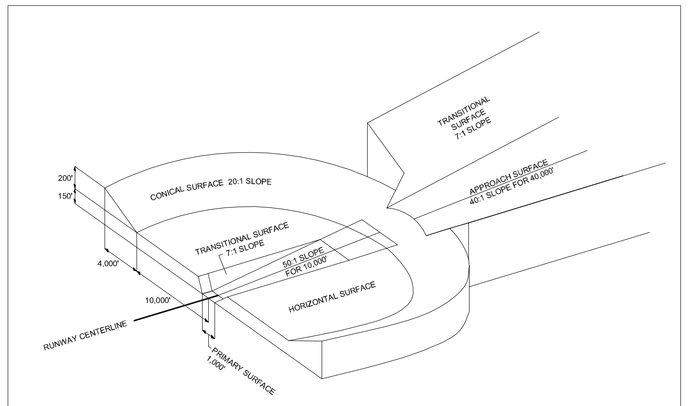

KEY MAP

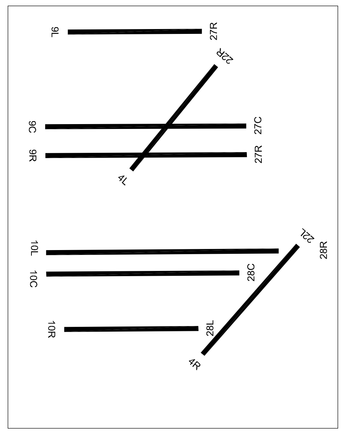

NOTES
1) REFER TO THE INNER PORTION OF THE APPROACH SURFACE PLAN VIEW DETAILS FOR CLOSE-IN OBSTRUCTIONS.
2) ALL ELEVATIONS ARE LISTED IN FEET ABOVE MEAN SEA LEVEL (MSL).
3) SOURCE: UNITED STATES GEOLOGICAL SURVEY, 1993-2001 QUADRANGLES: BARRINGTON-O42088B2, STREAMWOOD-O42088A2, WEST CHICAGO-O41088H2, NAPERVILLE-O41088G2, LAKE ZURICH-O42088B1, PALATINE-O42088A1, LOMBARD-O41088H1, WHEATON-O41088G1, WHEELING-O42087B8, ARLINGTON HEIGHTS-O42087A8, ELMHURST-O41087H8, HINSDALE-O41087G8, HIGHLAND PARK-O42087B7, PARK RIDGE-O42087A7, RIVER FOREST-O41087H7, BERWYN-O41087G7, EVANSTON-O42087A6, CHICAGO LOOP-O41087H6, ENGLEWOOD-O41087G6

DRAWN BY: MRR
CHECKED BY: FG
PREPARED BY: Ricondo & Associates, Inc.
October 2003
Sheet 45 of 50

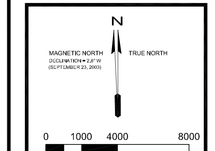

O'Hare International Airport

No	Revisions	Date

FUTURE AIRPORT LAYOUT PLAN
OVERALL PART 77 SURFACES

Drawing: Z:\Chicago\ORD\OMP\ALP-DrawingSet-FINAL \45-46-Part77.dwg_Layout: 45-Part77-USGS-1-4000_Oct 03, 2003, 2:14pm