Future Runway 9L Approach Profile

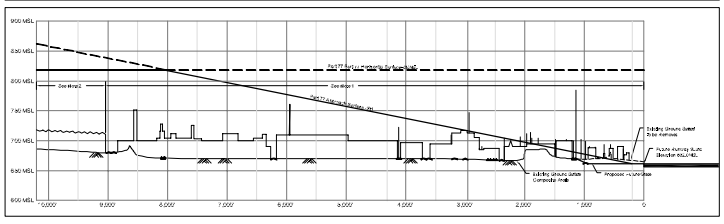

Future Airfield Key Map

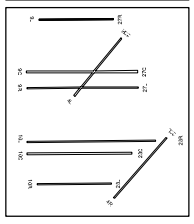

Future Runway 27R Approach Profile

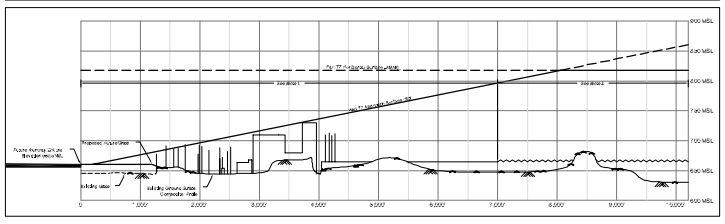

Future Runway 9C Approach Profile

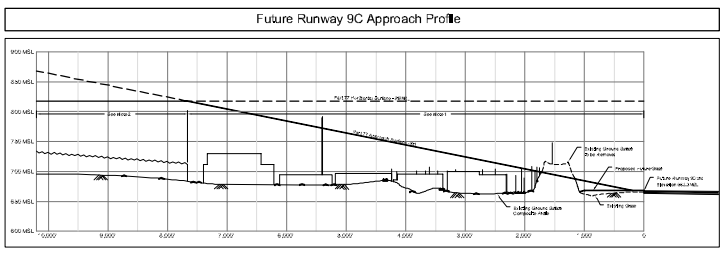

Future Airfield Key Map

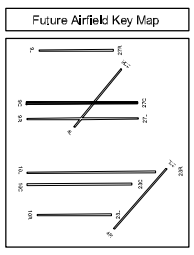

Future Runway 27C Approach Profile

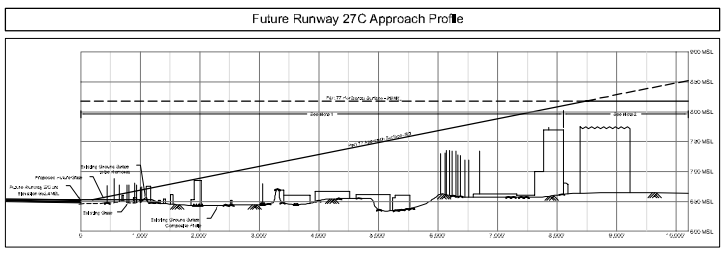

Future Runway 9R Approach Profile

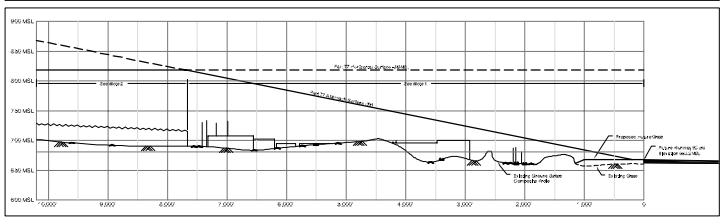

Future Airfield Key Map

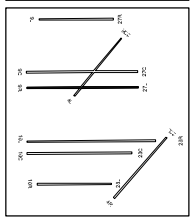

Future Runway 27L Approach Profile

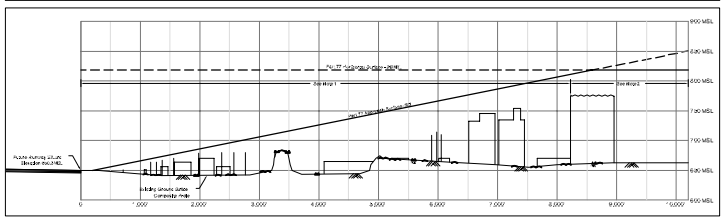

Existing/Future Runway 4L Approach Profile

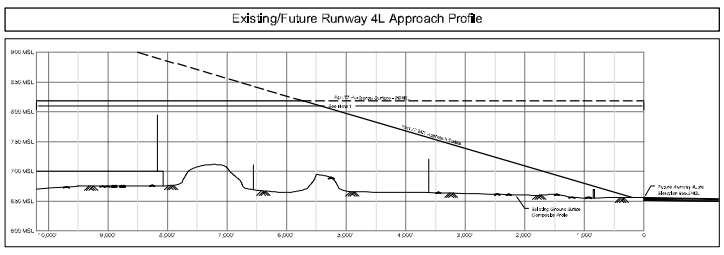

Future Airfield Key Map

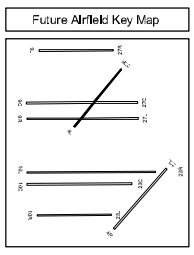

Existing/Future Runway 22R Approach Profile

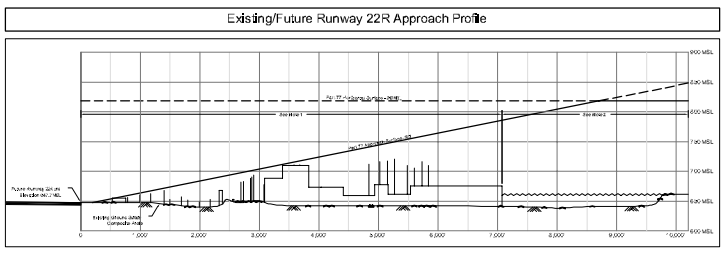

Future Runway 10L Approach Profile

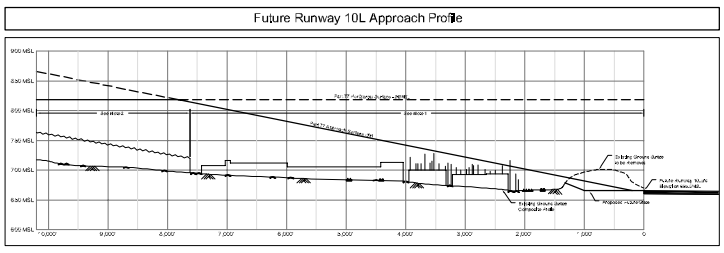

Future Airfield Key Map

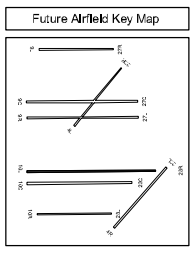

Existing/Future Runway 28R Approach Profile

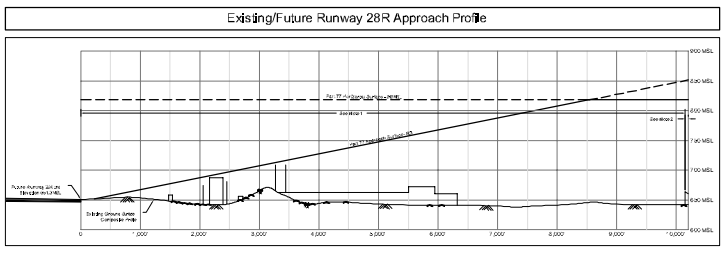

Future Runway 10C Approach Profile

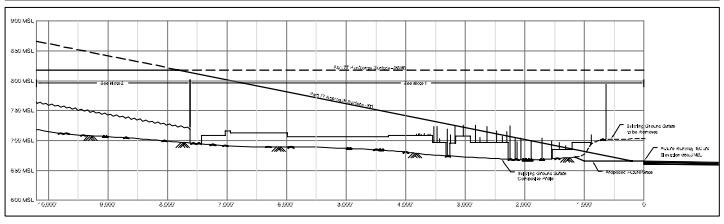

Future Airfield Key Map

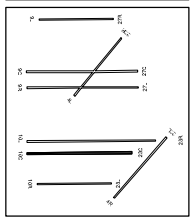

Future Runway 28C Approach Profile

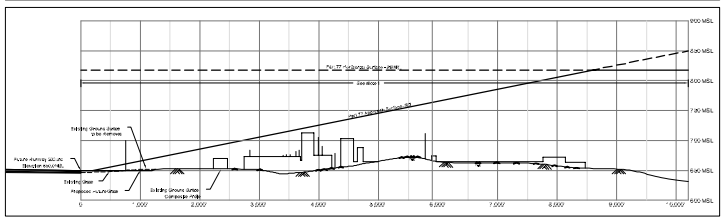

Future Runway 10R Approach Profile

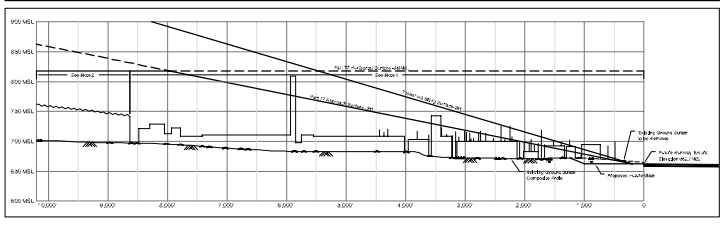

Future Airfield Key Map

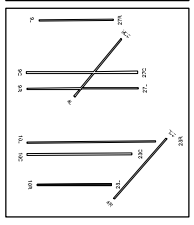

Future Runway 28L Approach Profile

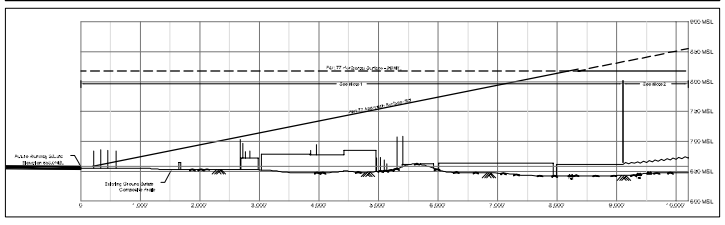

Existing/Future Runway 4R Approach Profile

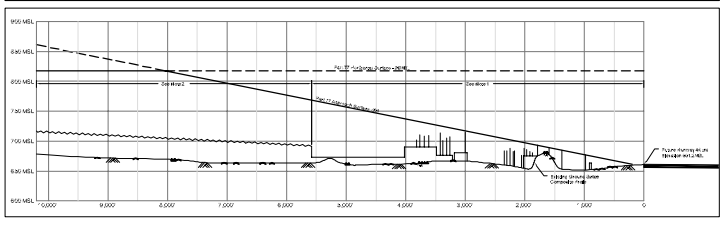

Future Airfield Key Map

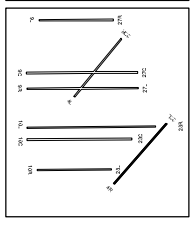

Existing/Future Runway 22L Approach Profile

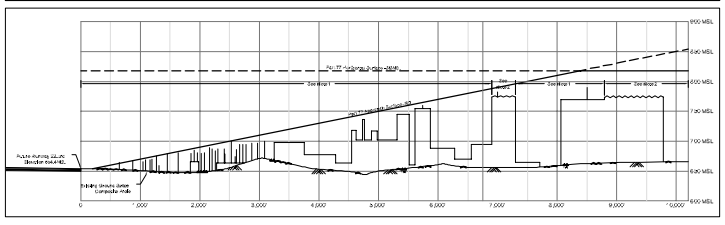

NOTES

1) TOP ELEVATIONS OF SIGNIFICANT OBJECTS IN THIS SECTION IDENTIFIED FROM AERIAL PHOTOGRAMMETRY DATA, NOVEMBER 20, 2001

2) TOP ELEVATIONS OF SIGNIFICANT OBJECTS IN THIS SECTION ARE BASED ON INTERPOLATION FROM AERIAL PHOTOGRAMMETRY, NOVEMBER 20, 2001, UNITED STATES GEOLOGICAL SURVEY, 1993-2001, AND VISUAL INSPECTION. ELEVATIONS OF SIGNIFICANT OBJECTS IN THIS SECTION SUBJECT TO VERIFICATION.

3) LOCATION OF SIGNIFICANT OBJECTS IDENTIFIED FROM AERIAL PHOTOGRAMMETRY, NOVEMBER 20, 2001, AERIAL PHOTOGRAPHY, NOVEMBER 1999 AND NOVEMBER 20, 2001, AND UNITED STATES GEOLOGICAL SURVEY, 1993-2001

4) SEE INNER APPROACH SURFACE DRAWING FOR ADDITIONAL DETAIL ON FIRST 5,000 FEET OF APPROACH SURFACE AND FOR PENETRATION RESOLUTION INFORMATION.

5) SEE FUTURE PART 77 DRAWING FOR ADDITIONAL DETAIL BEYOND FIRST 5,000 FEET OF APPROACH SURFACE AND FOR PENETRATION RESOLUTION INFORMATION.

6) EXISTING GROUND COMPOSITE PROFILE BASED ON AERIAL PHOTOGRAMMETRY, NOVEMBER 20, 2001 AND UNITED STATES GEOLOGICAL SURVEY, 1993-2001, QUADRANGLES: BARRINGTON-O4208B2, STREAMWOOD-O4208A2, WEST CHICAGO-O4108H2, NAPERVILLE-O4108G2, LAKE ZURICH-O4208B1, PALATINE-O4208A1, LOMBARD-O4108H1, WHEATON-O4108G1, WHEELING-O4208T80, ARLINGTON HEIGHTS-O4208TAB, EVANSTON-O4108TH5, WINNETKA-O4108T08, HIGHLAND PARK-O4208T87, PARK RIDGE-O4208TA7, RIVER FOREST-O4108TH7, BERWYN-O4108TG7, EVANSTON-O4208TA8, CHICAGO LOOP-O4108TH6, ENGLEWOOD-O4108T08

LEGEND

ROADWAYS - INDICATES START, END OR INTERSECTION POINTS

RAILROADS - INDICATES START, END OR INTERSECTION POINTS

RAILROAD YARD - INDICATES OUTERMOST RAIL OF YARD

BUILDING CLUSTER - COMPOSITE PROFILE OF TOP ELEVATIONS OF BUILDINGS ACROSS APPROACH SURFACE (SEE NOTE 1 FOR SOURCE DATA)

BUILDING CLUSTER - COMPOSITE PROFILE OF BEST RATED TOP ELEVATIONS OF BUILDINGS ACROSS APPROACH SURFACE (SEE NOTE 2 FOR SOURCE DATA)

EXISTING GROUND - COMPOSITE PROFILE OF EXISTING GROUND ACROSS APPROACH SURFACE (SEE NOTE 6 FOR SOURCE DATA)

FUTURE RUNWAY APPROACH PROFILES

No.	Revisions	Date

O'Hare International Airport

VERTICAL SCALE 100 50 0

HORIZONTAL SCALE 0 500 1000 2000

GRAPHICAL SCALE IN FEET

DRAWN BY: TD

CHECKED BY: PH2

PREPARED BY: Ricondo & Associates, Inc.

October 2003

Sheet 47 of 50

Drawing Z: \Chicago\ORD\OMP\ALP-Drawing\Set FINAL 147-Profile-Approach-Surface.dwg Layout: 36x48 Nov 26, 2009, 3:50pm

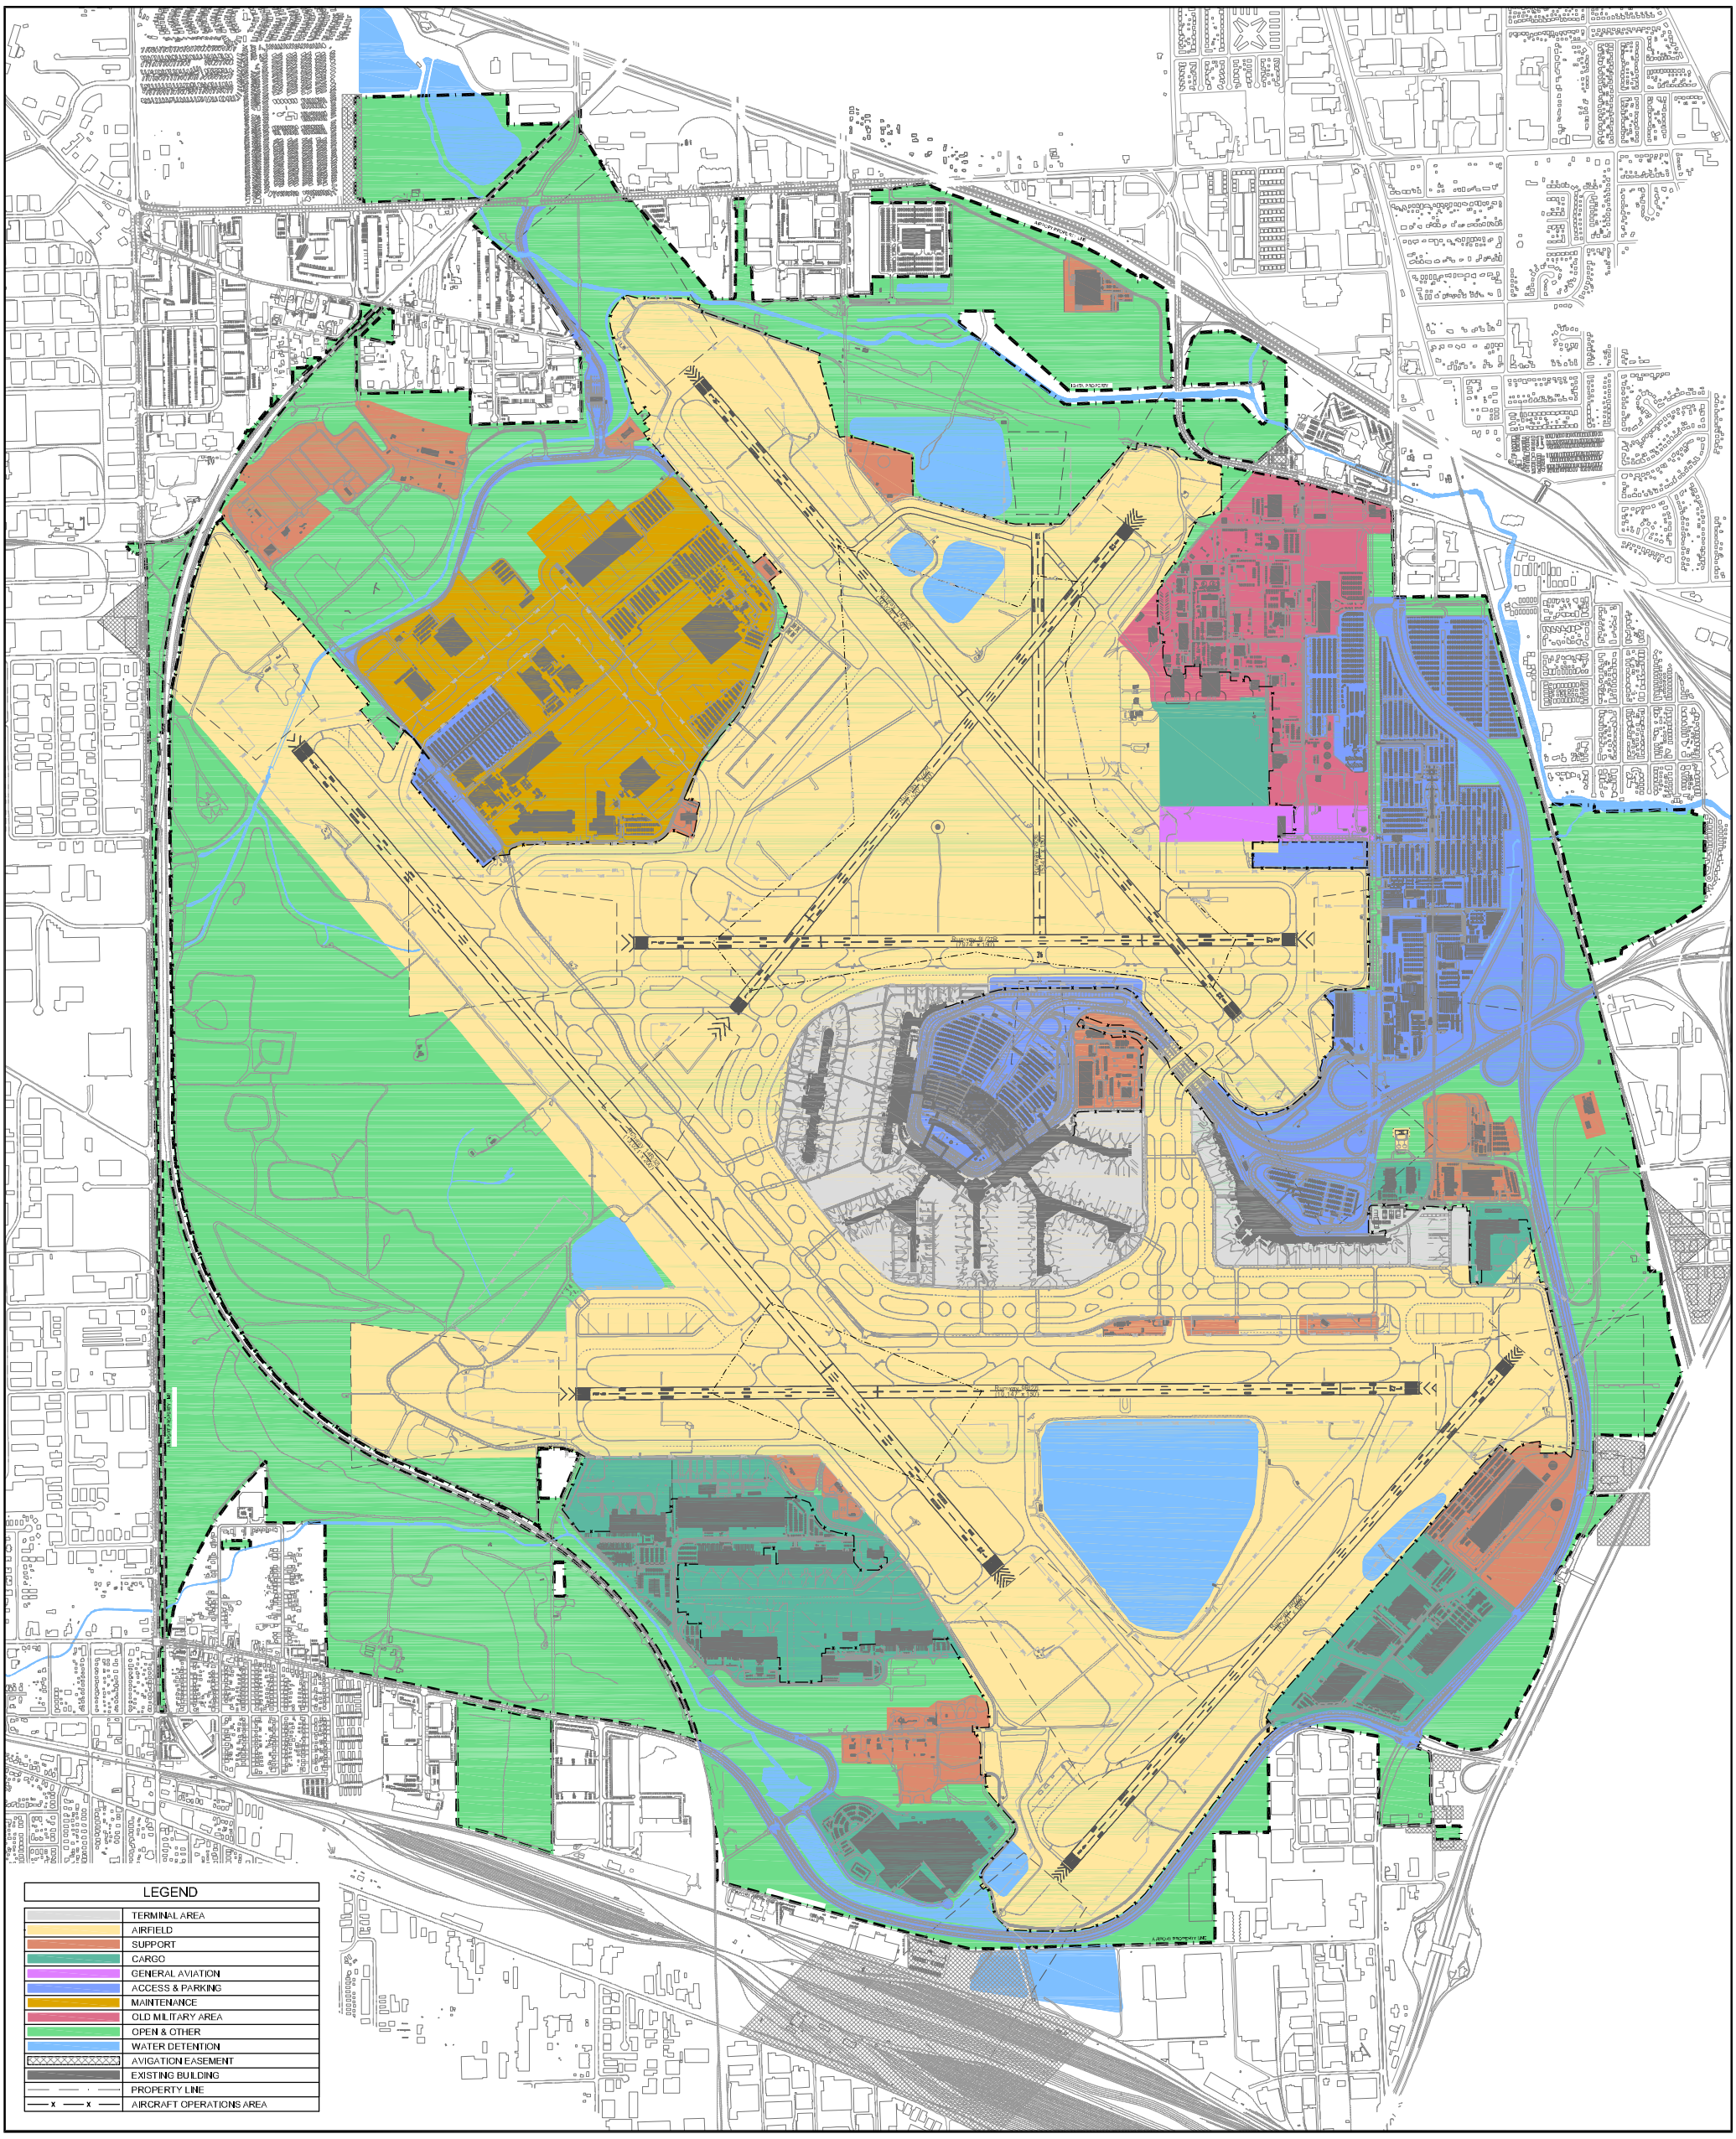

EXISTING ON-AIRPORT LAND USE PLAN

No.	Revisions	Date

O'Hare International Airport

GRAPHICAL SCALE IN FEET
0 300 600 1200

DRAWN BY: LGC
CHECKED BY: FG
PREPARED BY: Ricondo & Associates, Inc.
October 2003
Sheet 48 of 50

Drawing: Z:\Chicago\ORD\OMP\ALP-Drawings\set-FINAL_148-OnAirportLandUse-Existing.dwg, Layout: 36x48_Nov 26, 2003, 3:33pm

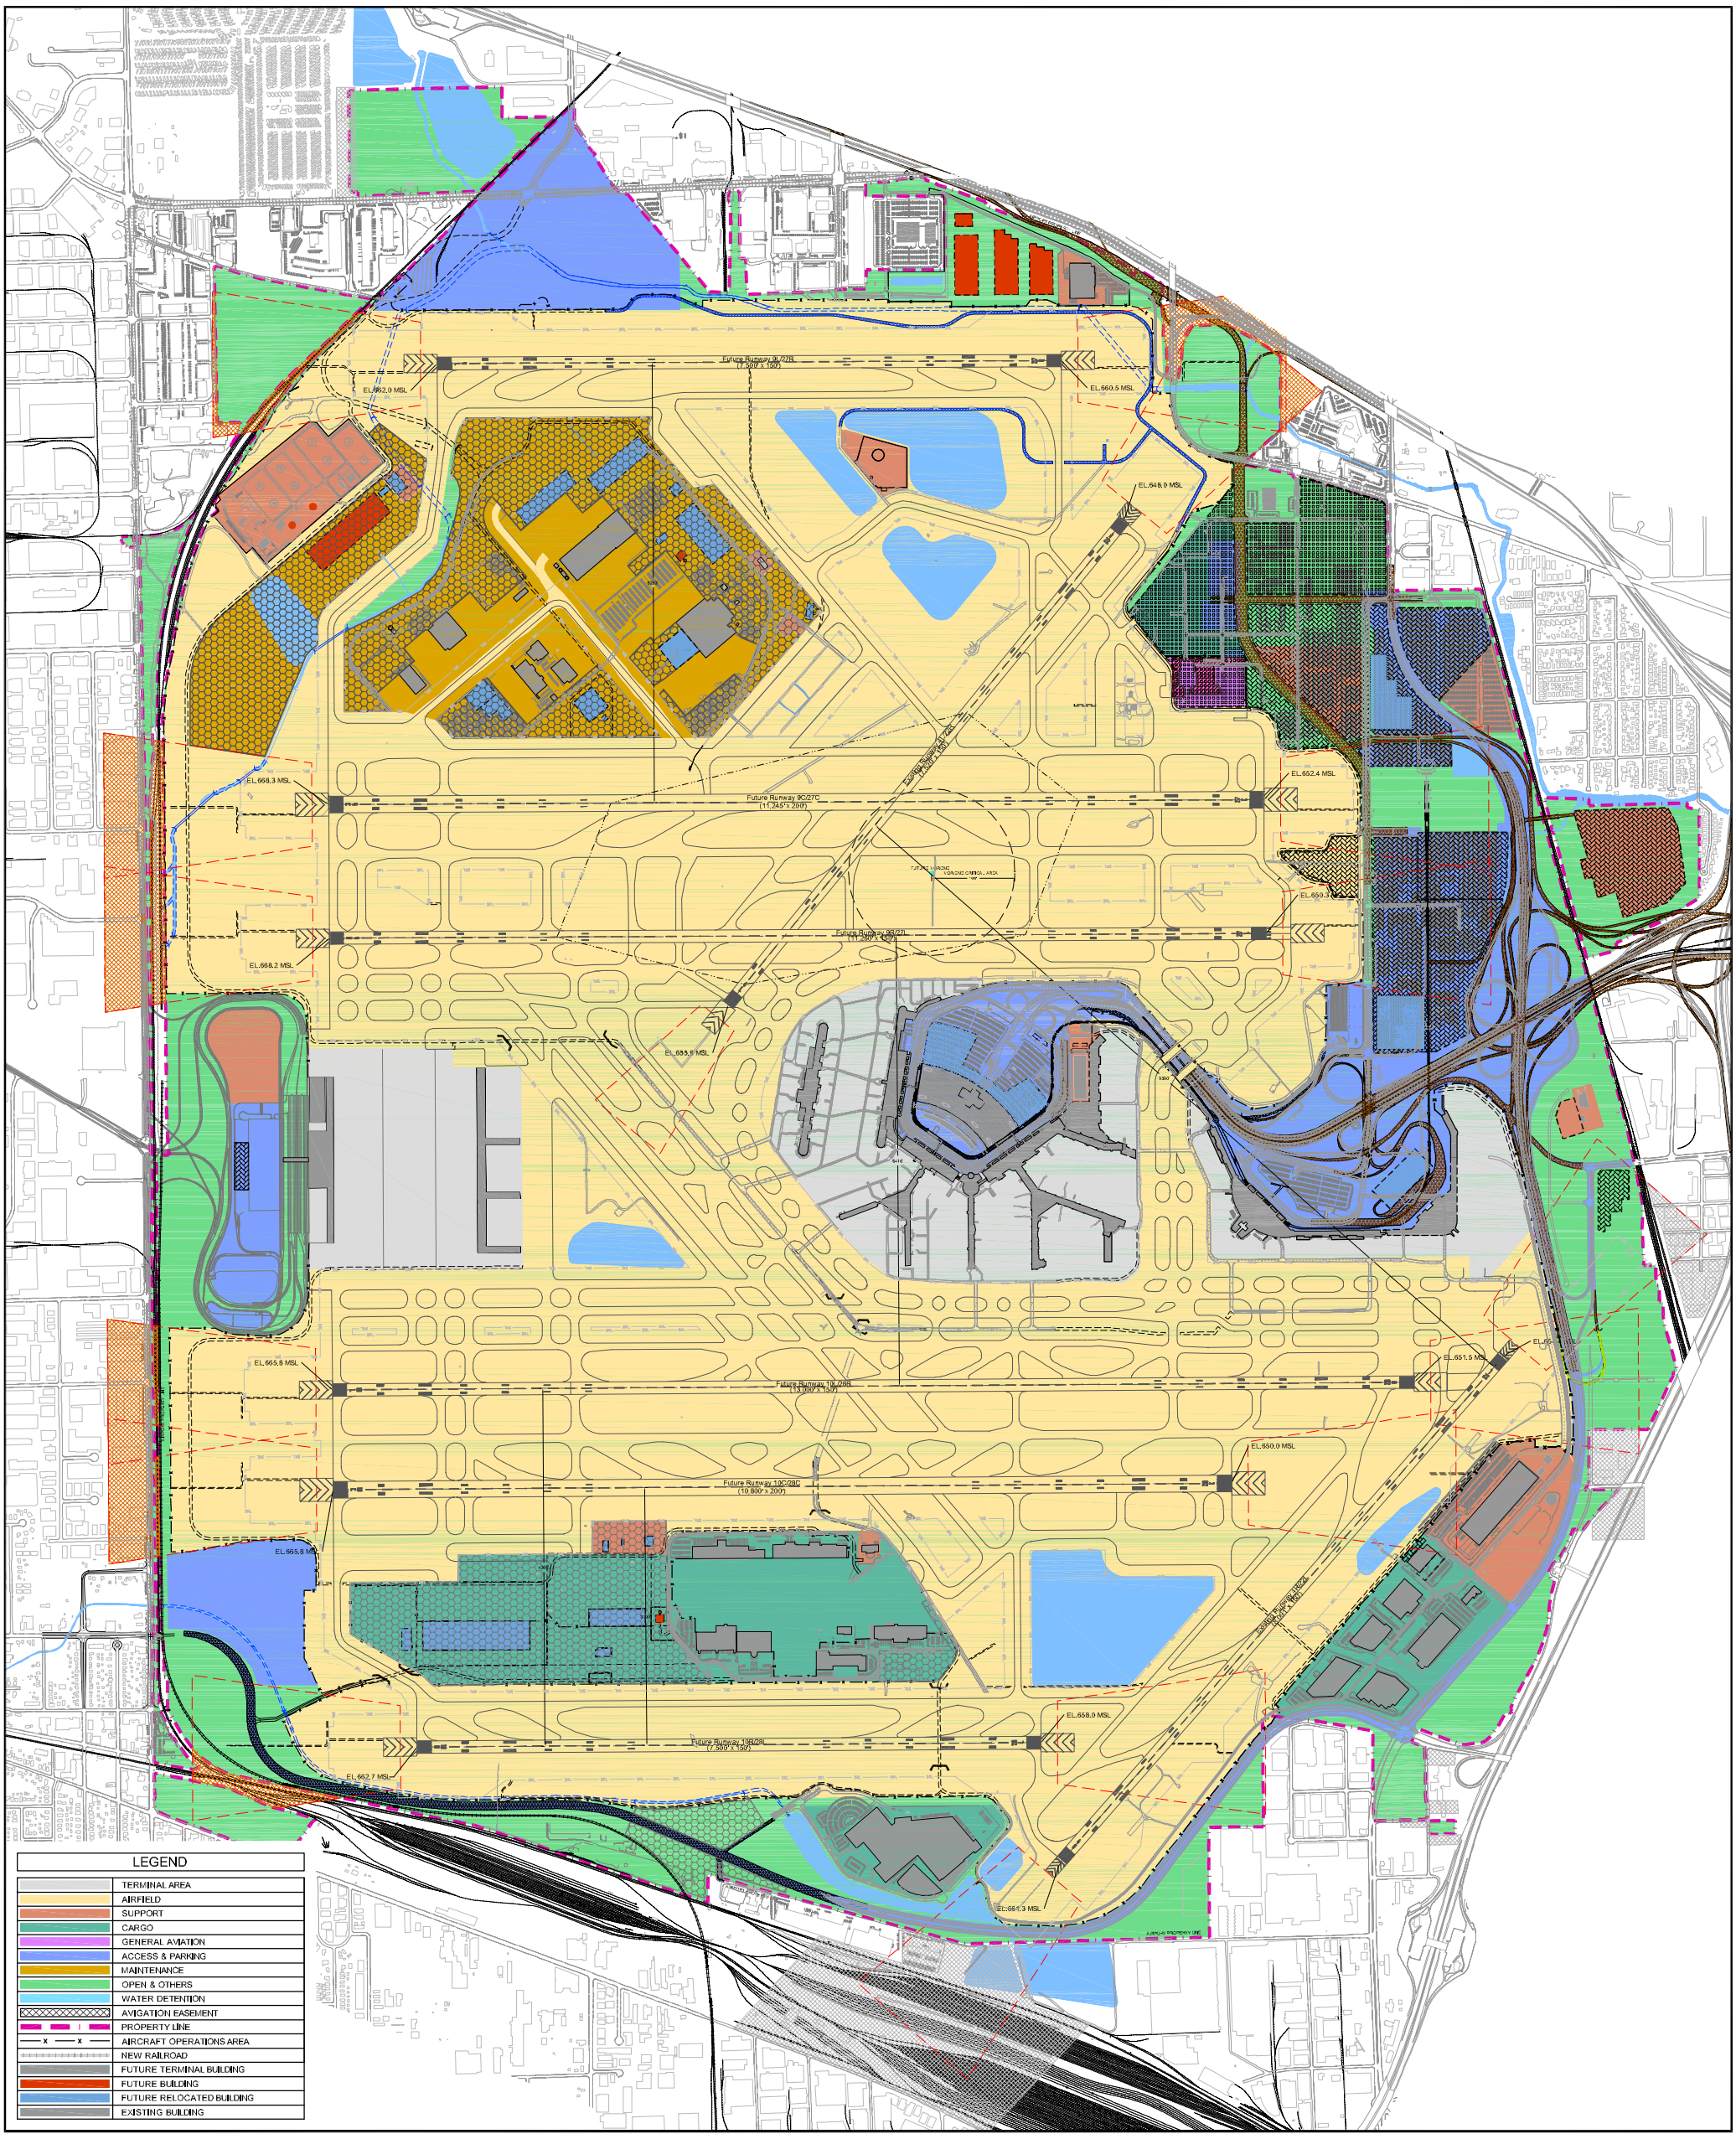

FUTURE ON-AIRPORT LAND USE PLAN

No	Revisions	Date

O'Hare International Airport

N
TRUE NORTH
0 300 600 1200
GRAPHICAL SCALE IN FEET

DRAWN BY: LGC
CHECKED BY: FG
PREPARED BY: Ricondo & Associates, Inc.
October 2003
Sheet 49 of 50

Drawing Z:\Chicago\ORD\OMP\ALP-Drawing Set-FINAL 149-OnAirportLandUse-Future.dwg Layout: 36x48 Nov 26, 2003, 3:40pm

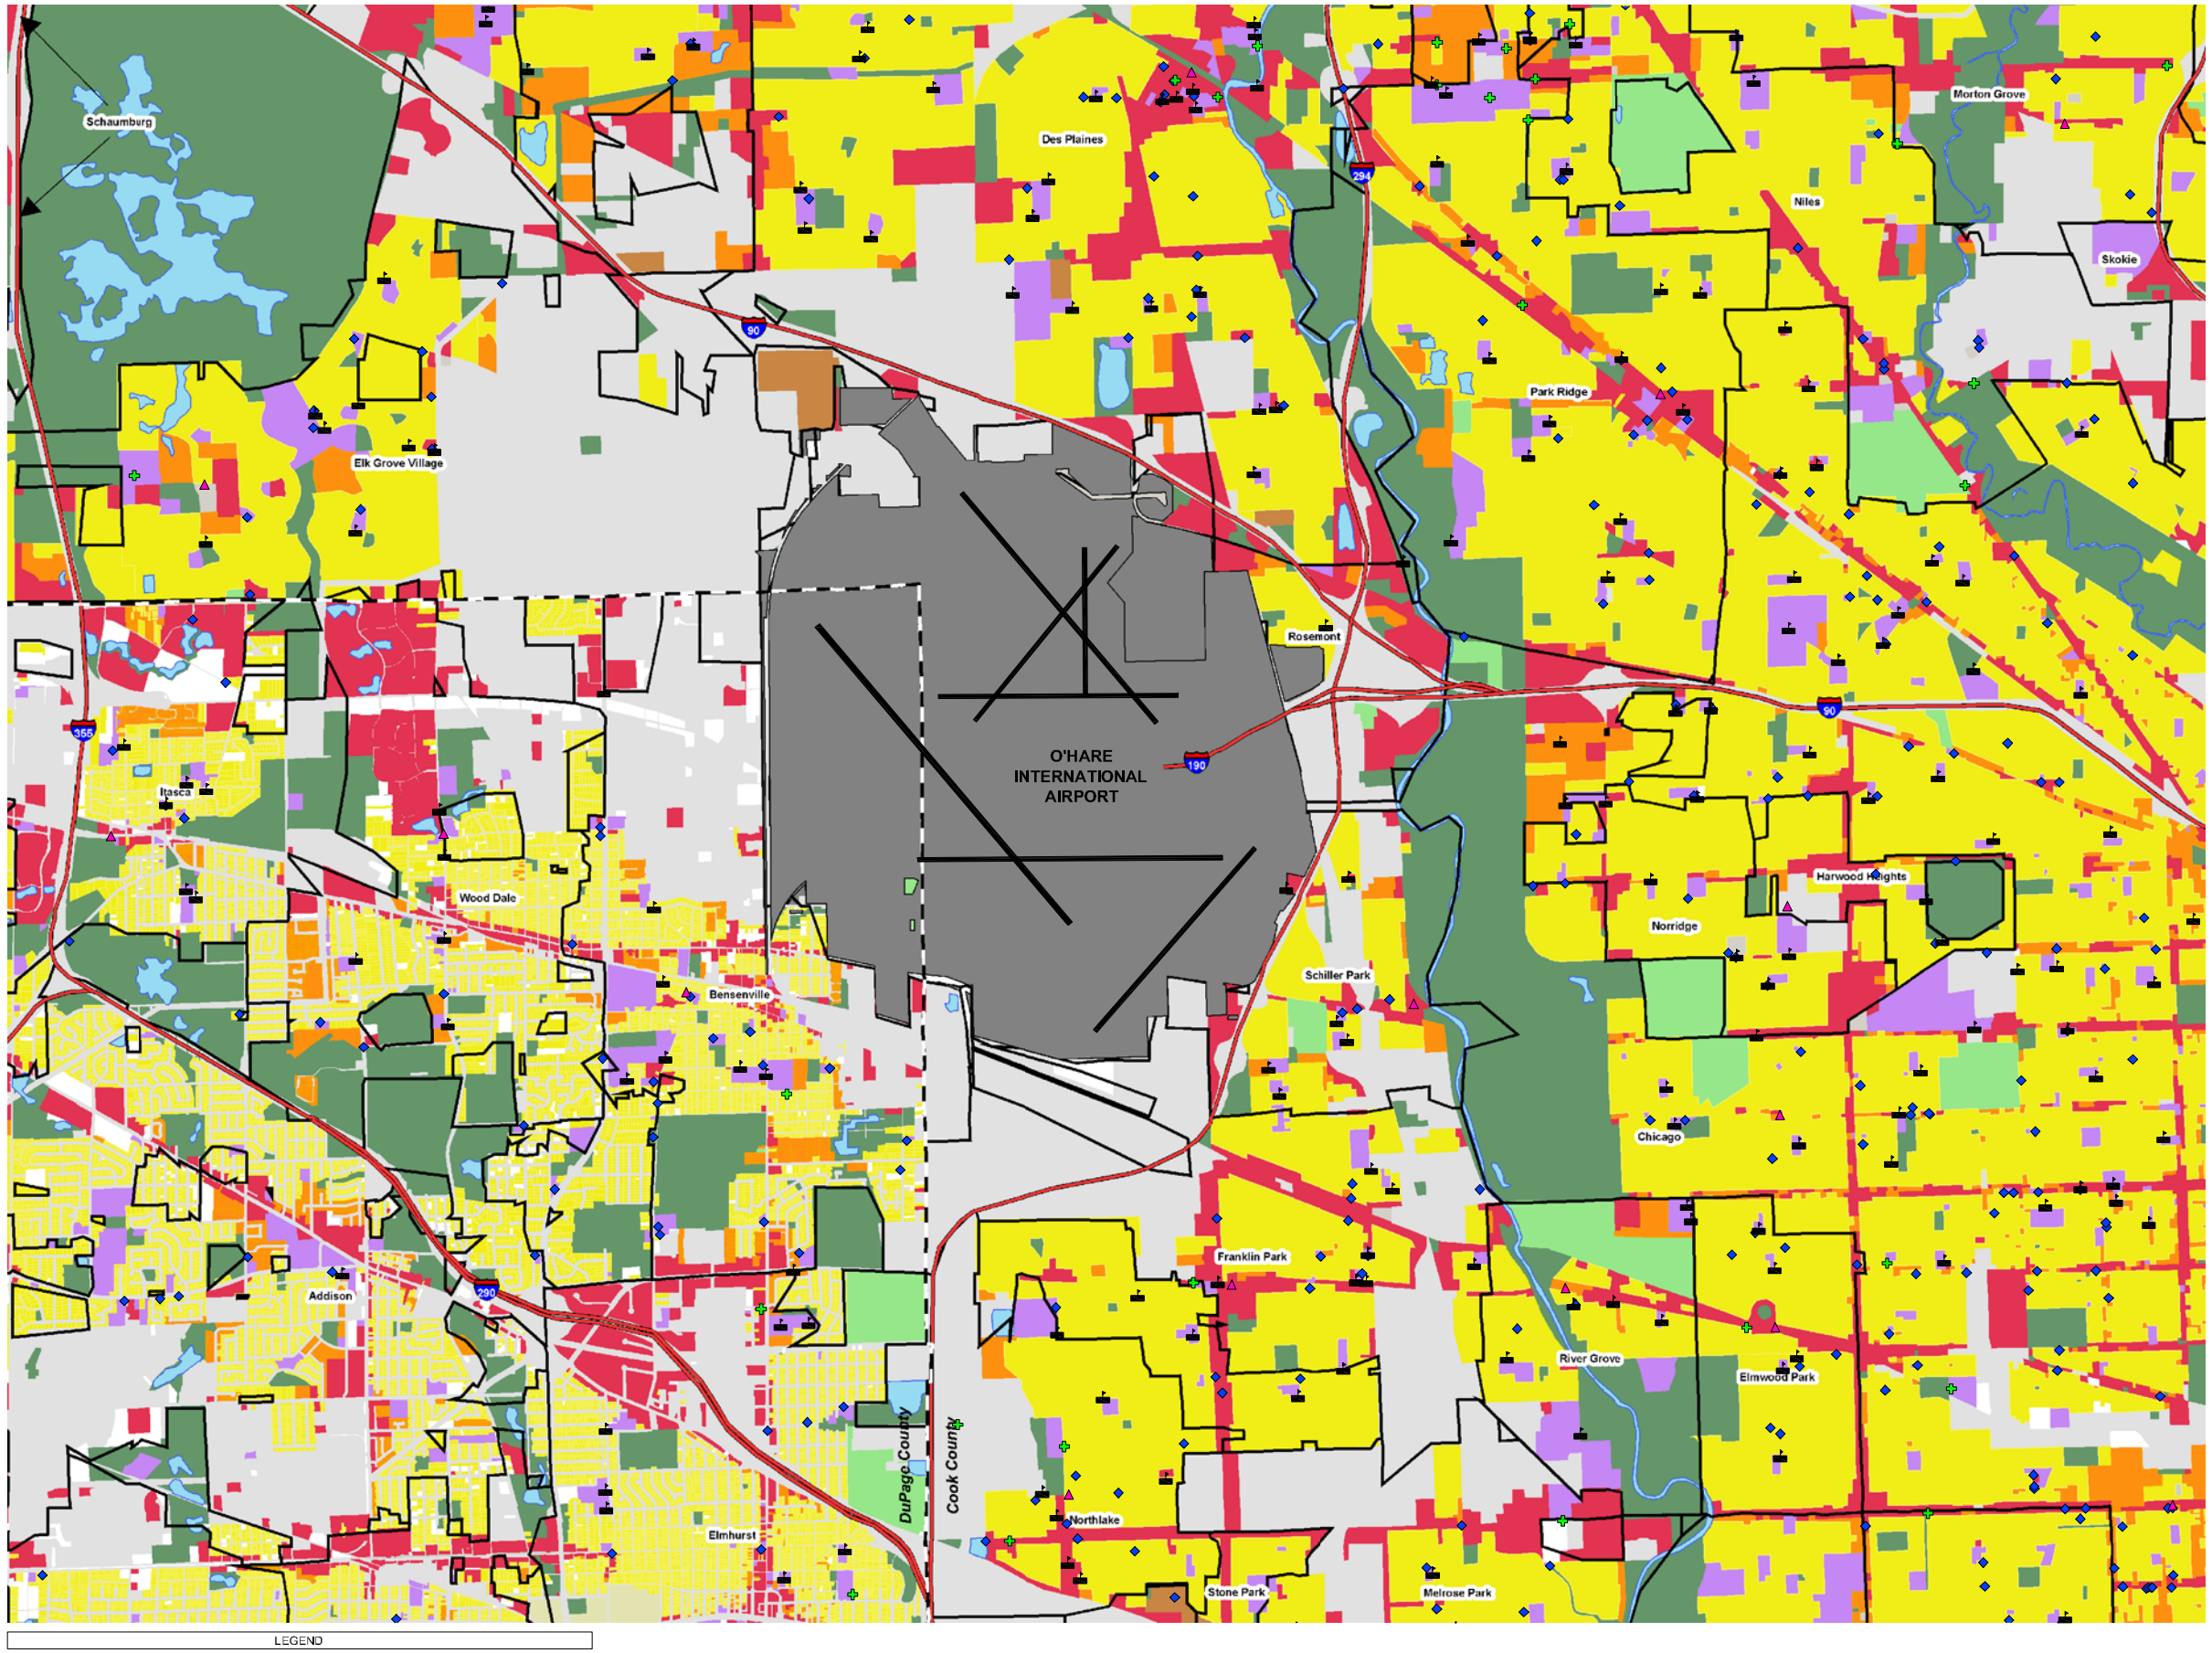

LEGEND

AIRPORT LAND	MULTI-FAMILY HOMES	SCHOOLS
CEMETERY	SINGLE-FAMILY HOMES	LIBRARIES
COMMERCIAL / MIXED	PARK & FOREST PRESERVE	HOSPITALS/NURSING HOMES
INDUSTRIAL	WATER	PLACES OF WORSHIP
INSTITUTIONAL	MINE / QUARRY	
MOBILE HOMES	VACANT / AGRICULTURAL	

Source: Northeastern Illinois Planning Commission (NIPC) - 1992
Comprehensive Plan for the City of Park Ridge - July 15, 1996
DuPage County - March 2002

EXISTING OFF-AIRPORT LAND USE PLAN

DRAWN BY: CR
CHECKED BY: PH
PREPARED BY: Ricondo & Associates, Inc.
October 2003
Sheet 50 of 50

N

0 900 1800 3600
GRAPHICAL SCALE IN FEET

O'Hare International Airport

No.	Revisions	Date

CHICAGO Airport System

Drawing: Z:\Chicago\ORD\OMP\ALP-Drawing\Set FINAL 100-OffAirportLandUse.dwg, Layout: 36x48_Nov 26, 2003, 3:44pm

Drawing: Z:\Chicago\ORD\10MP\ALP-Obstacle\MPMAL_69-ALP-FeatCover-dwg_Layout: Model Date: 2021 3:47pm